Greene Engineering P.A.
Route 2, Box 200-A
Snow Hill, North Carolina 28580
P.O. Box 340
Hookerton, North Carolina 28530
P.H. (919)-522-2587

GREENE ENGINEERING, P.A. CORPORATE SEAL 1978 NORTH CAROLINA

NORTH CAROLINA REGISTERED L-1320 LAND SURVEYOR WALTER M. REYNOLDS III

MARTHA WASHINGTON HOMES INC.
D.B. 1482-419; M.B. 3-126
TAX CODE 127-121-14
EXISTING ZONE R6-MF

89-16

APPROVED BY CITY COUNCIL
DATE March 20, 1989

Site Plan Of

[redacted]

(PROPOSED RE-ZONING FROM "R6-MF" TO "O-6 CD")

CITY OF CHARLOTTE — MECKLENBURG CO., N.C.
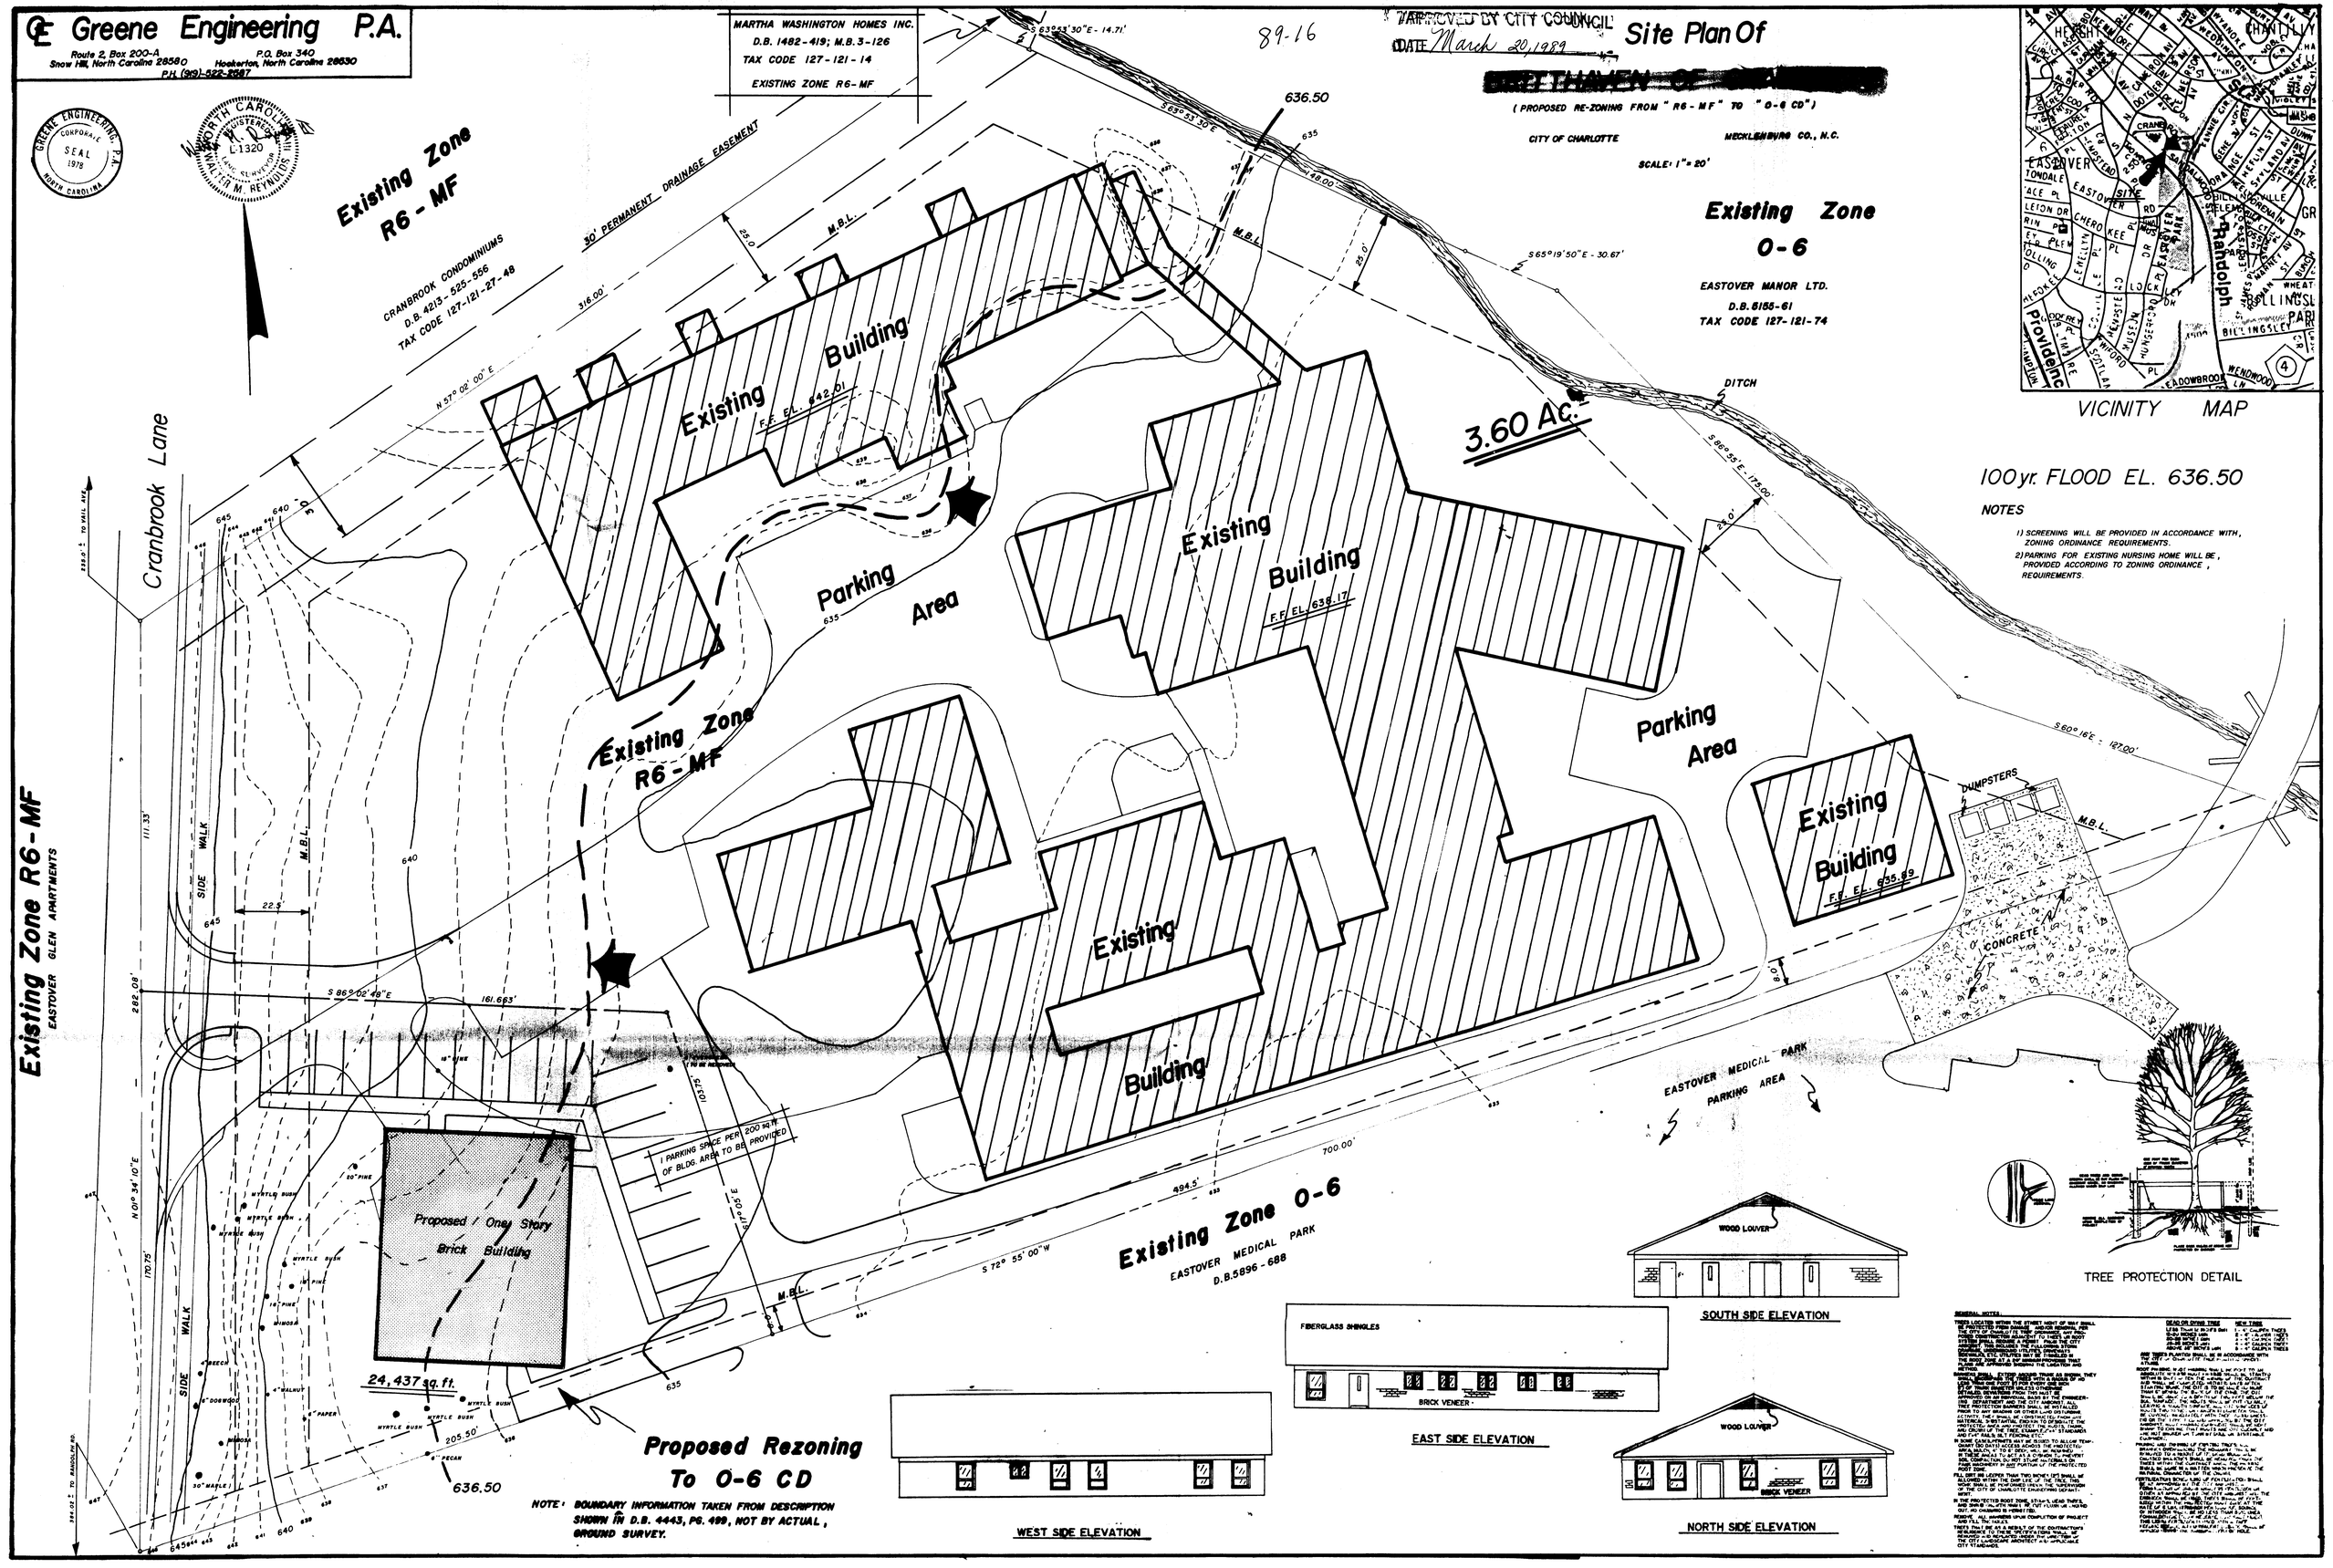
SCALE: 1" = 20'