AF 35129A

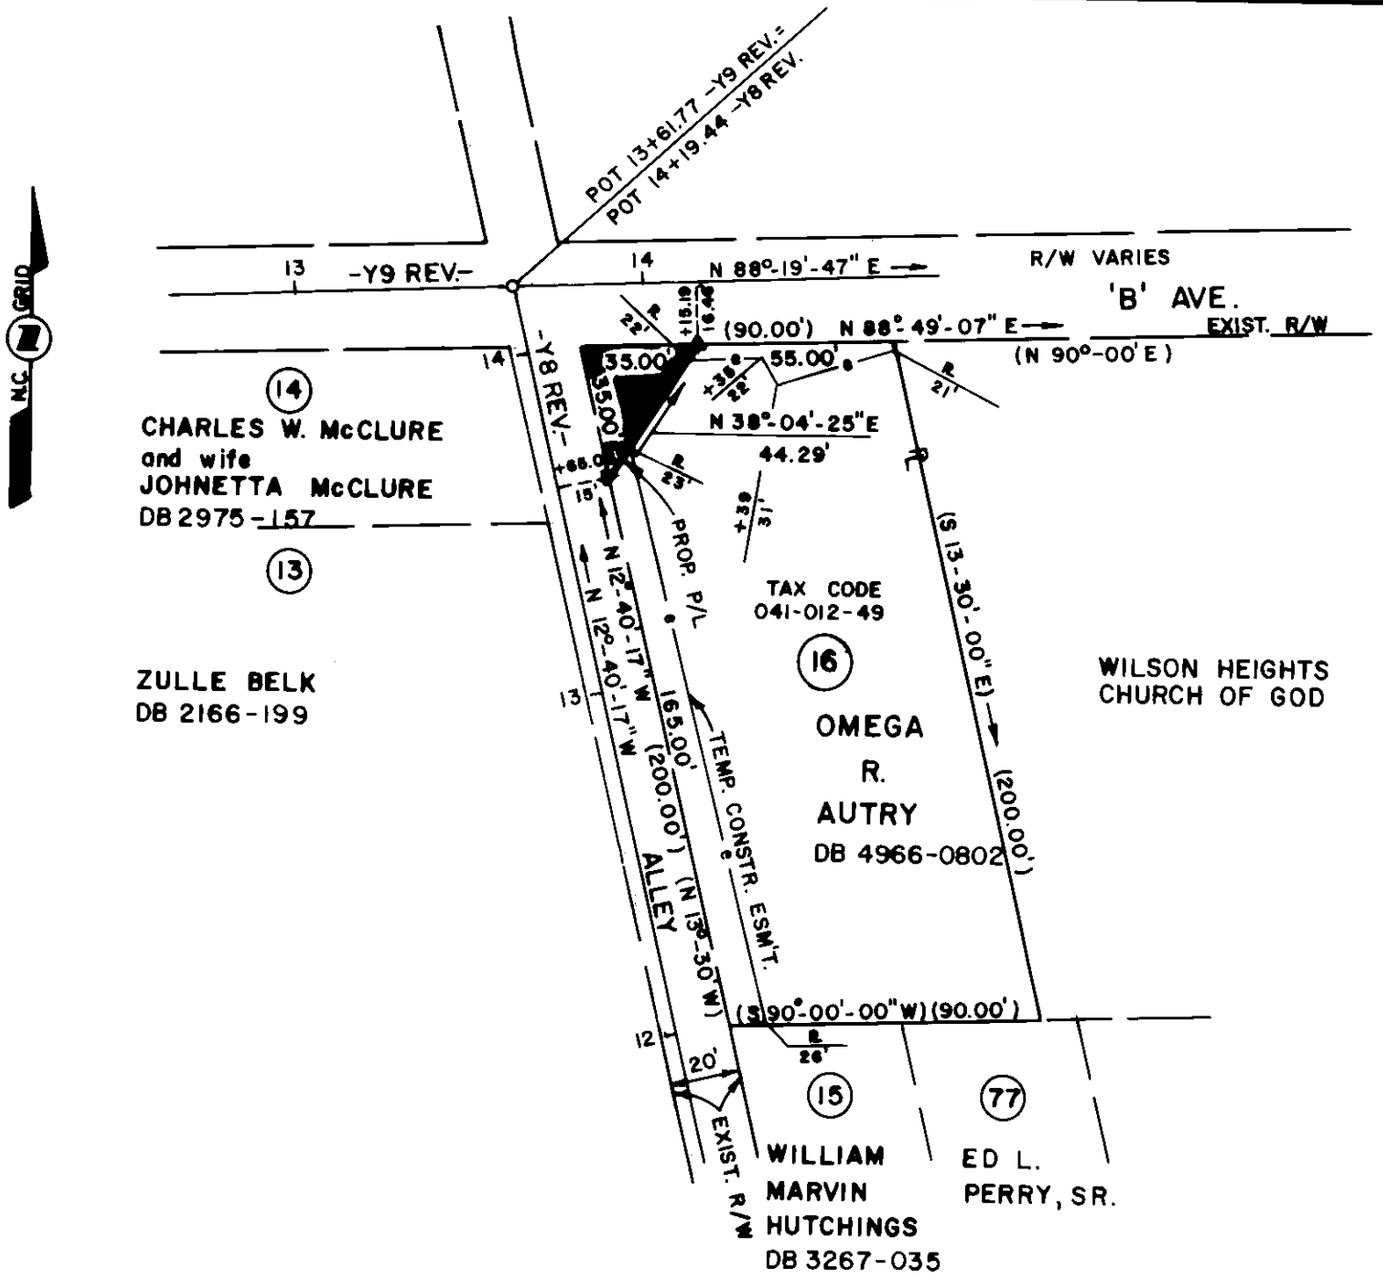

TOTAL AREA	17,639 S.F.	0.405 AC.
AREA TAKEN	600 S.F.	0.014 AC.
AREA REMAINING	17,039 S.F.	0.391 AC.

NOTE:
PROPERTY CORNERS SHOWN AS OPEN CIRCLES WERE LOCATED BY ACTUAL SURVEY. BEARINGS AND DISTANCES SHOWN IN PARENTHESES ARE BASED ON DEED INFORMATION.

THIS PLAT WAS PREPARED UNDER MY SUPERVISION.

Charles E. Good
N.C. REG. LAND SURVEYOR NO. L-1138

THIS MAP WAS PREPARED FOR THE PURPOSE OF ACQUIRING RIGHT-OF-WAY AND/OR AN EASEMENT ONLY, AND IS NOT INTENDED TO BE A BOUNDARY SURVEY OF THE PROPERTY SHOWN.

NORTH CAROLINA REGISTERED L1138 LAND SURVEYOR CHARLES E. GOOD

CHARLOTTE
ENGINEERING DEPARTMENT

REVISIONS

BEATTIES FORD ROAD
WIDENING PROJECT

Property of
OMEGA R. AUTRY

JOB NO. 512-86-002
FILE NO.
SHEET 16 OF

DRAWN BY RW&A
CHECKED BY
SURVEY SUPERVISOR
DATE
SCALE 1" = 50'

41-01