AF 35129A

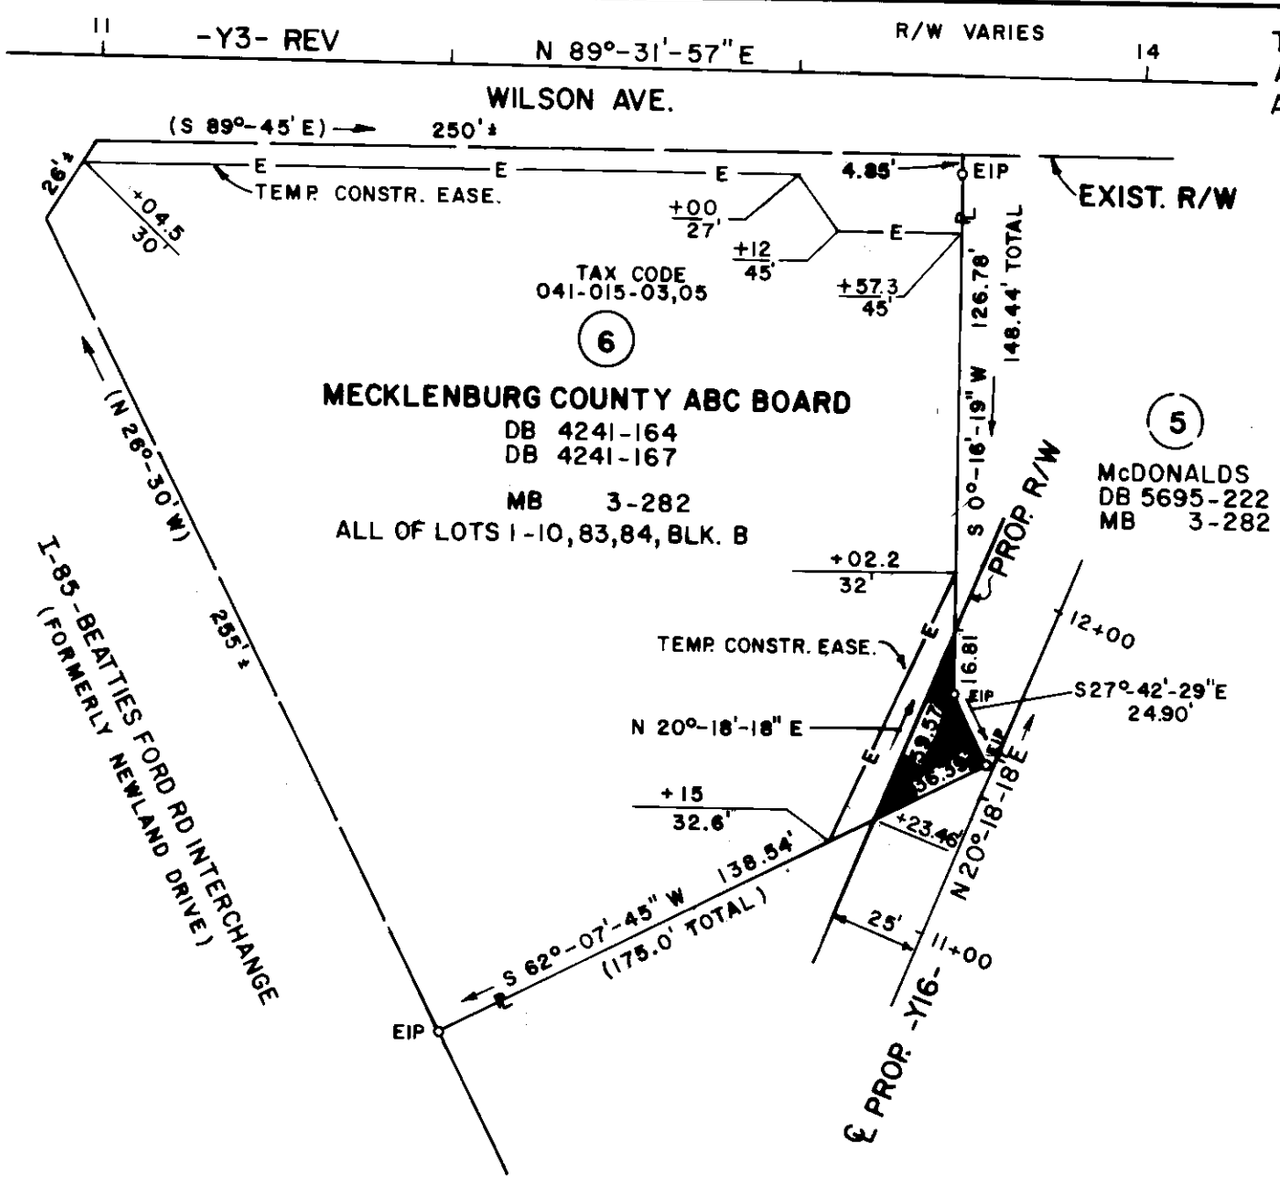

TOTAL AREA	46,776 S.F.	1.074 AC.
AREA TAKEN	624 S.F.	0.014 AC.
AREA REMAINING	46,152 S.F.	1.060 AC.

NOTE:
PROPERTY CORNERS SHOWN AS OPEN CIRCLES WERE LOCATED BY ACTUAL SURVEY. BEARINGS AND DISTANCES SHOWN IN PARENTHESES ARE BASED ON DEED INFORMATION.

THIS PLAT WAS PREPARED UNDER MY SUPERVISION.

Charles E. Good

N.C. REG. LAND SURVEYOR NO. L-1138

THIS MAP WAS PREPARED FOR THE PURPOSE OF ACQUIRING RIGHT-OF-WAY AND/OR AN EASEMENT ONLY, AND IS NOT INTENDED TO BE A BOUNDARY SURVEY OF THE PROPERTY SHOWN.

NORTH CAROLINA REGISTERED L1138 LAND SURVEYOR CHARLES E. GOOD

CHARLOTTE
ENGINEERING DEPARTMENT

REVISIONS

BEATTIES FORD ROAD WIDENING PROJECT

Property of
MECKLENBURG COUNTY ABC BOARD

JOB NO. BRZ-00-000
FILE NO.
SHEET 6 OF

DRAWN BY RWGA
CHECKED BY
SURVEY SUPERVISOR
DATE 12-23-88 SCALE 1" = 50'

41-01