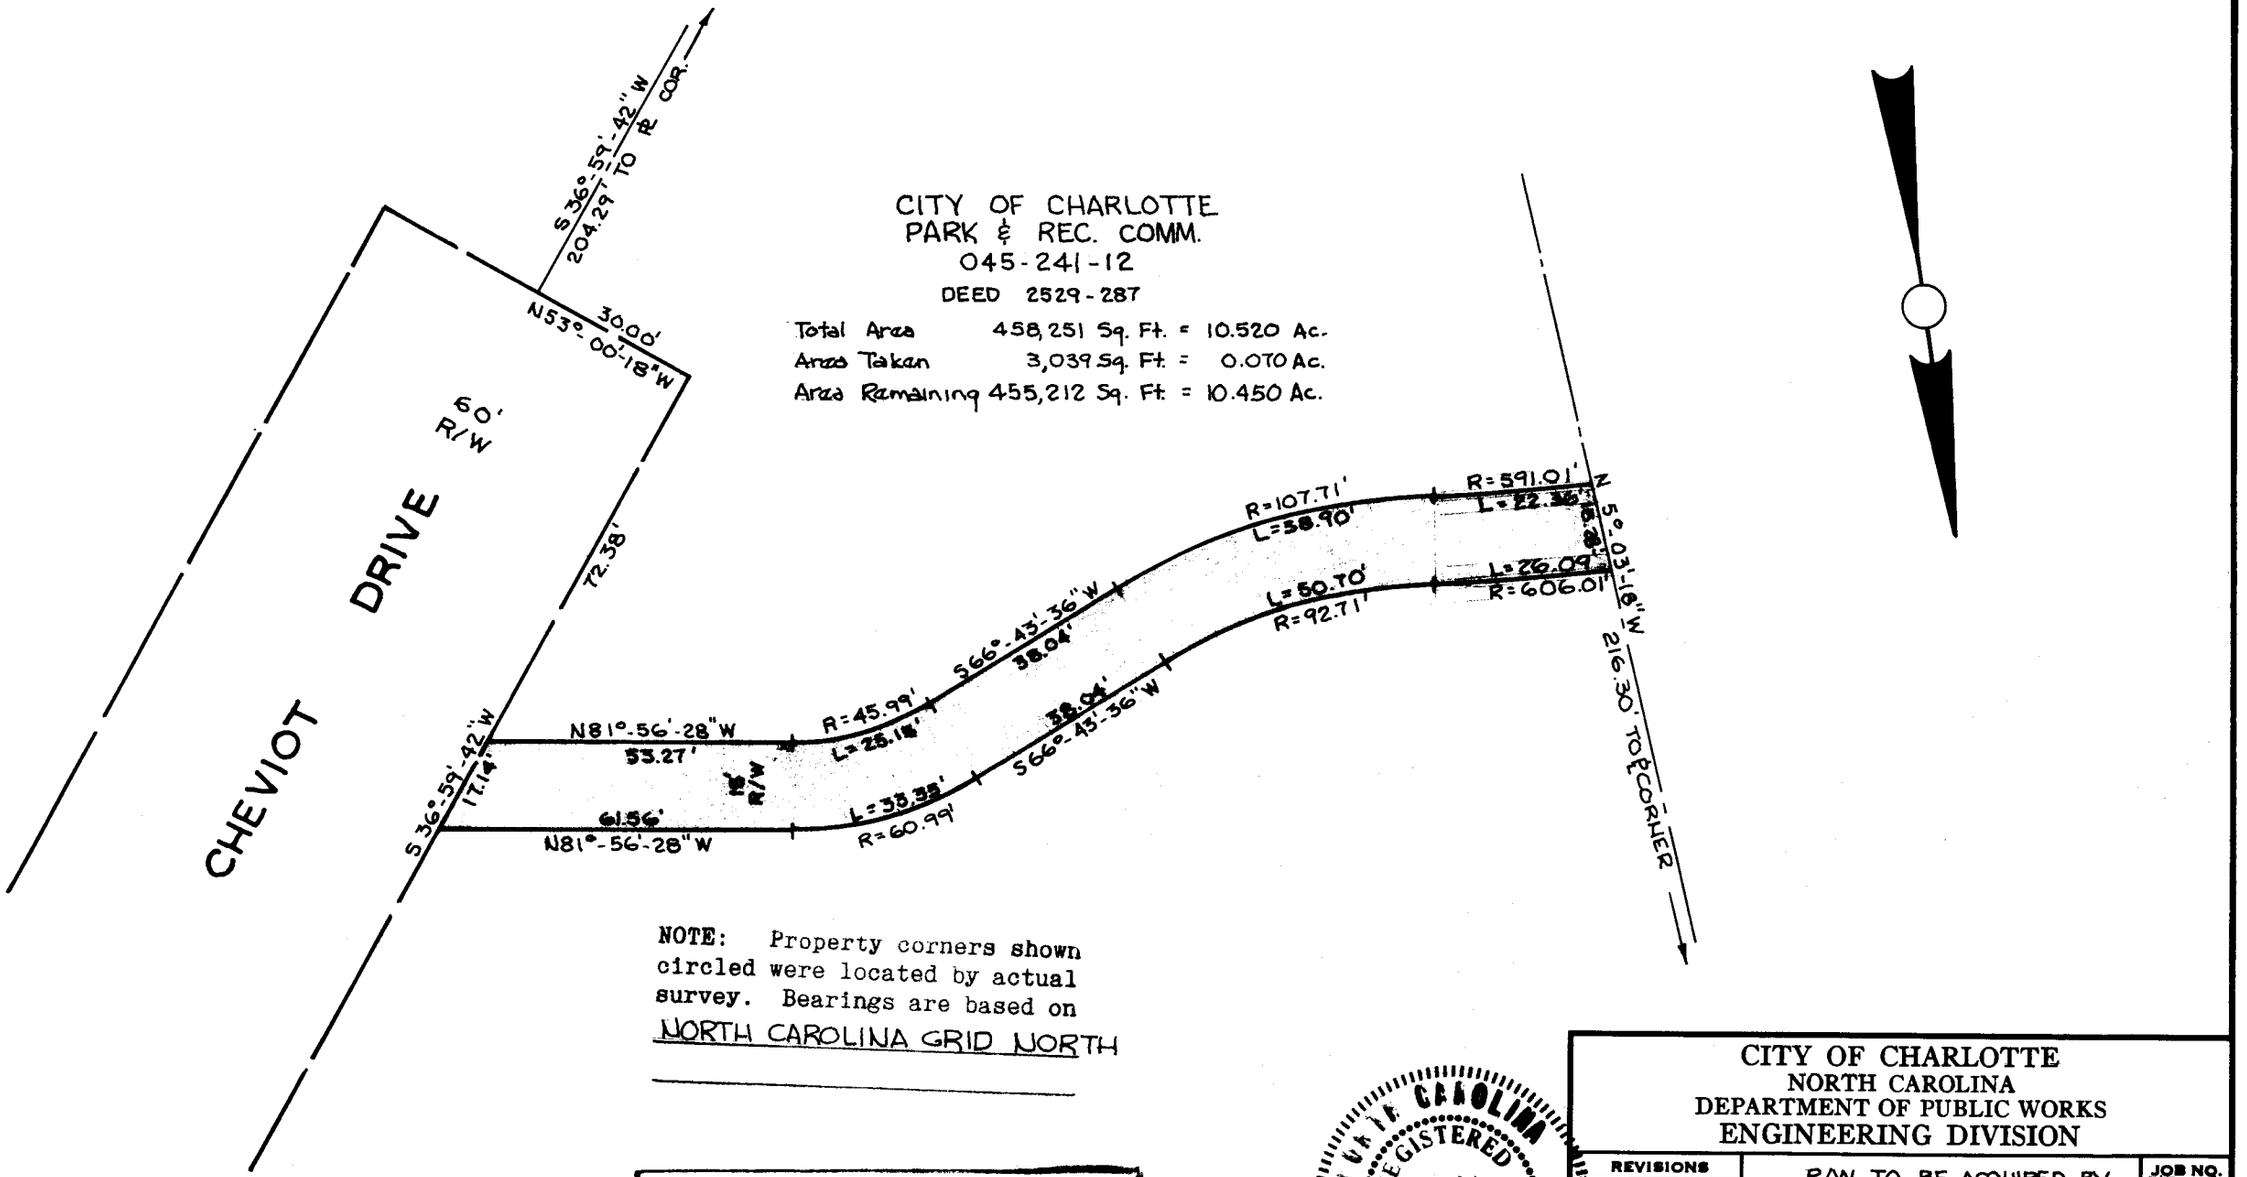

NOTE: Property corners shown circled were located by actual survey. Bearings are based on NORTH CAROLINA GRID NORTH

This map was prepared for the purpose of right of way or easement acquisition only, and is not intended to be a boundary survey of the property shown.

This plat was prepared under my supervision Stephen A Gilbert

N. C. Reg. Surveyor No. L-1785

NORTH CAROLINA REGISTERED SEAL L-1785 LAND SURVEYOR STEPHEN A GILBERT

CITY OF CHARLOTTE
NORTH CAROLINA
DEPARTMENT OF PUBLIC WORKS
ENGINEERING DIVISION

REVISIONS	R/W TO BE ACQUIRED BY	JOB NO. 512-76-147
Align. Change Dec. 1976 RDT	CITY OF CHARLOTTE	FILE NO. RW-128
DRAWN BY HST	PROPERTY OF CITY OF CHARLOTTE PARK & REC. COMM.	SHEET 1A
CHECKED BY SAG		OF 2
CITY ENGINEER	DATE NOV. 1, 1976 SCALE 1" = 30'	

DUNCAN-PARNELL, INC., CHARLOTTE 376

45-24