I, DAVID H. SNIDER, CERTIFY THAT THIS PLAT WAS PREPARED UNDER MY SUPERVISION AND THAT THE PLAT WAS PREPARED FOR THE PURPOSE OF ACQUISITION AND EASEMENTS ONLY, AND IS NOT INTENDED TO BE A BOUNDARY SURVEY OF PROPERTY SHOWN.

David H. Snider 3/30/11

DAVID H. SNIDER, NC P.L.S. L-2942 DATE

NORTH CAROLINA PROFESSIONAL SEAL L-2942 LAND SURVEYOR DAVID H. SNIDER

STATE OF NORTH CAROLINA
COUNTY OF MECKLENBURG

I, _____, REVIEW OFFICER OF MECKLENBURG COUNTY, CERTIFY THAT THE MAP OR PLAT TO WHICH THIS CERTIFICATION IS AFFIXED MEETS ALL STATUTORY REQUIREMENTS FOR RECORDING.

REVIEW OFFICER DATE

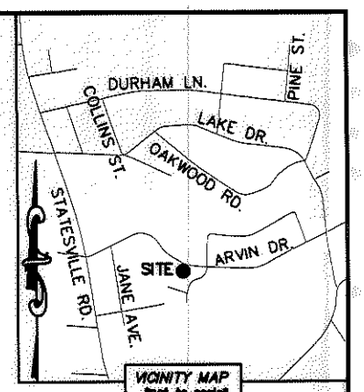

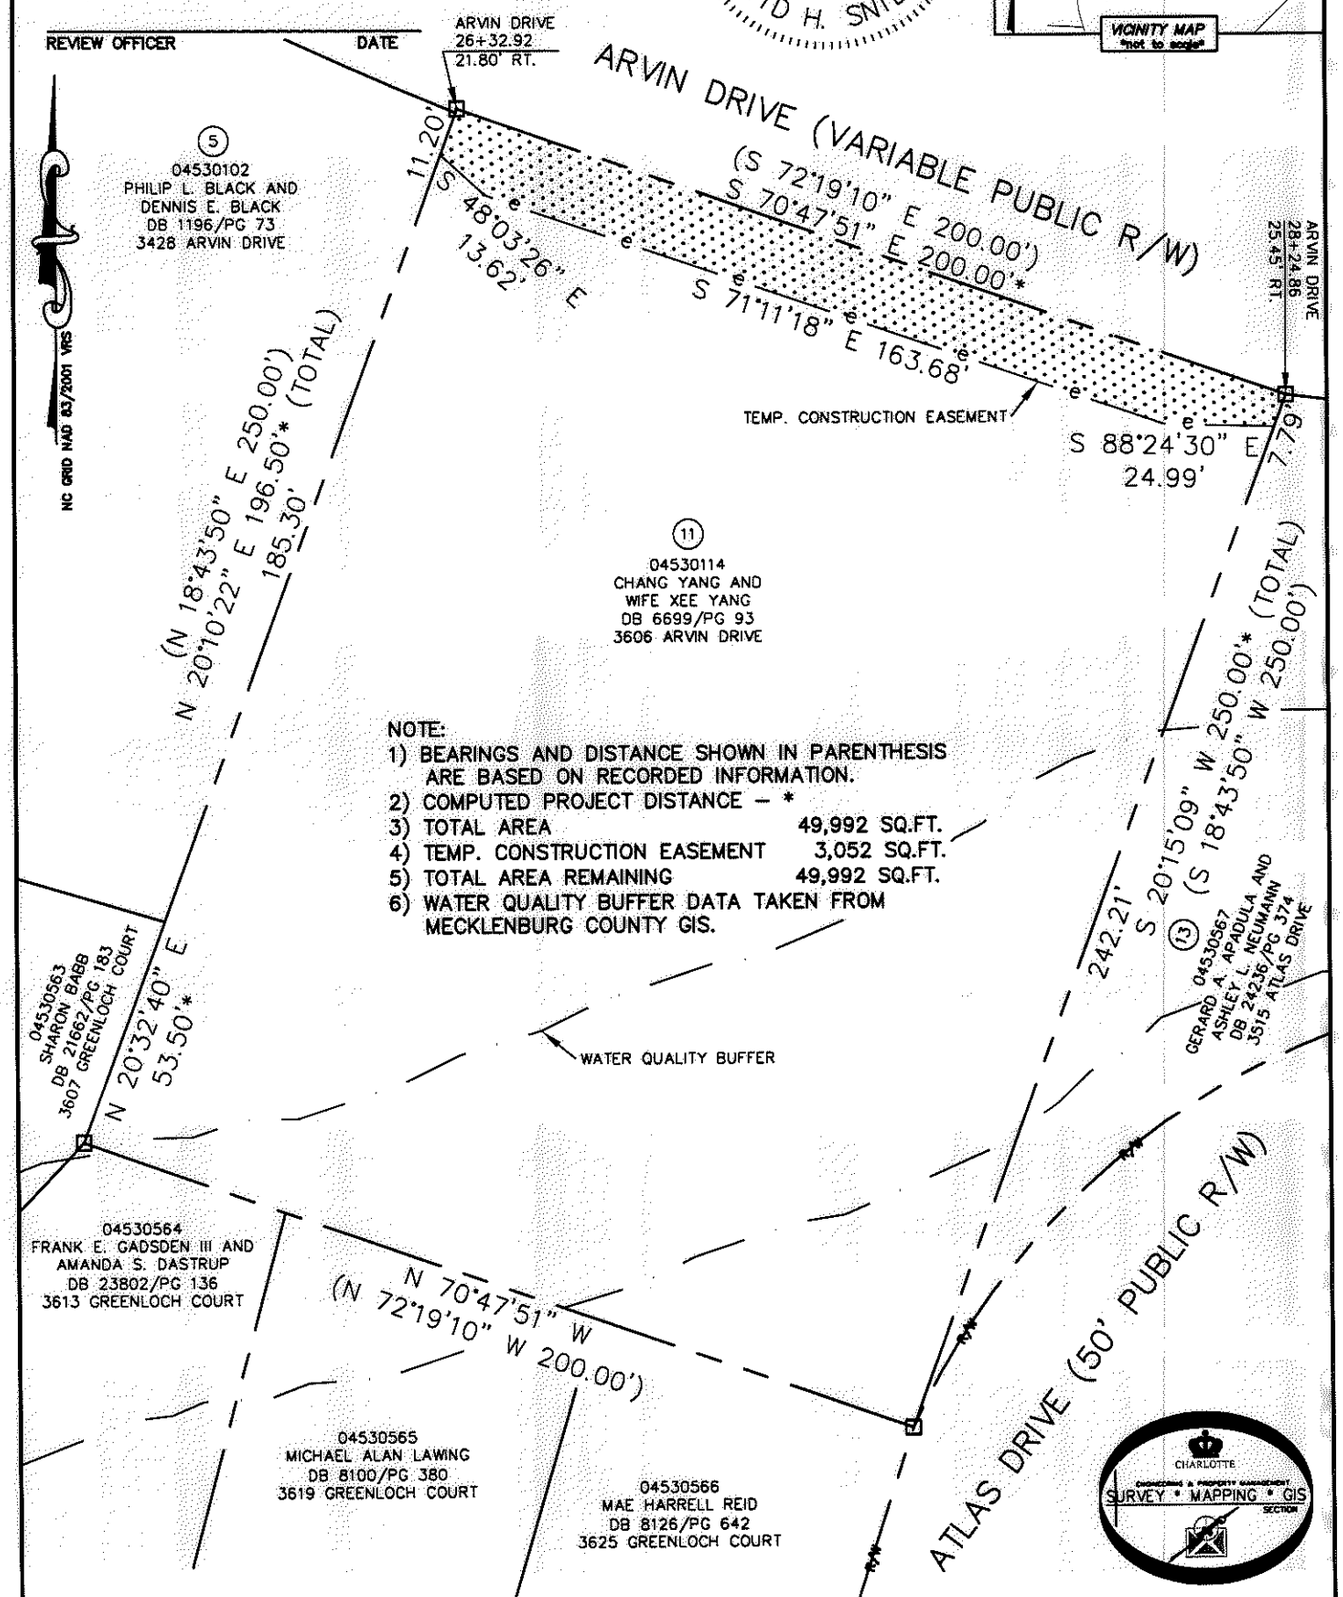

NOTE:
1) BEARINGS AND DISTANCE SHOWN IN PARENTHESIS ARE BASED ON RECORDED INFORMATION.
2) COMPUTED PROJECT DISTANCE – *
3) TOTAL AREA 49,992 SQ.FT.
4) TEMP. CONSTRUCTION EASEMENT 3,052 SQ.FT.
5) TOTAL AREA REMAINING 49,992 SQ.FT.
6) WATER QUALITY BUFFER DATA TAKEN FROM MECKLENBURG COUNTY GIS.

ACQUISITION BY DB 26847 PG 932-937

LEGEND

REBAR OR IRON PIN FOUND
COMPUTED POINT
PROPERTY LINES
EXISTING RIGHT-OF-WAY
TEMP. CONSTRUCTION EASEMENT
WATER QUALITY BUFFER
TEMP. CONSTRUCTION EASEMENT

PREPARED BY:
CITY OF CHARLOTTE
ENGINEERING & PROPERTY MANAGEMENT
600 EAST FOURTH STREET
CHARLOTTE, NC 28202
704-336-2291

CHARLOTTE
ENGINEERING & PROPERTY MANAGEMENT

REVISIONS	NEVIN NEIGHBORHOOD IMPROVEMENTS	JOB NO. 512-07-036
		FILE NO. 045-301-14
SCALE 0 1" 1"=40'	PROPERTY ACQUISITION OWNERS: CHANG YANG AND WIFE XEE YANG CHARLOTTE, MECKLENBURG CO., NC	SHEET 1 OF 1
DRAWN BY LG		
DATE	CHECKED BY DHS SURVEY SUPVR. DHS	

K:\AUTOCAD\EN_SU-LD4\207036\dwg\NEVIN NIP PLATS.DWG