I CERTIFY THAT THIS MAP WAS DRAWN UNDER MY SUPERVISION FROM AN ACTUAL SURVEY MADE UNDER MY SUPERVISION. THAT THE DEEDS AND PLATS NOTED WERE USED AS REFERENCES. THAT THE BOUNDARIES NOT SURVEYED ARE INDICATED AS DRAWN FROM INFORMATION AS SHOWN; THAT THE RATIO OF PRECISION IS 1:10,000; AND THAT THIS MAP MEETS THE REQUIREMENT OF THE STANDARDS OF PRACTICE FOR LAND SURVEYING IN NORTH CAROLINA (21 NCAC 56.1600).

THIS 23rd. DAY OF JUNE, 2011.

David H. Snider

DAVID H. SNIDER, NC P.L.S. L-2942

NORTH CAROLINA PROFESSIONAL SEAL L-2942 LAND SURVEYOR DAVID H. SNIDER

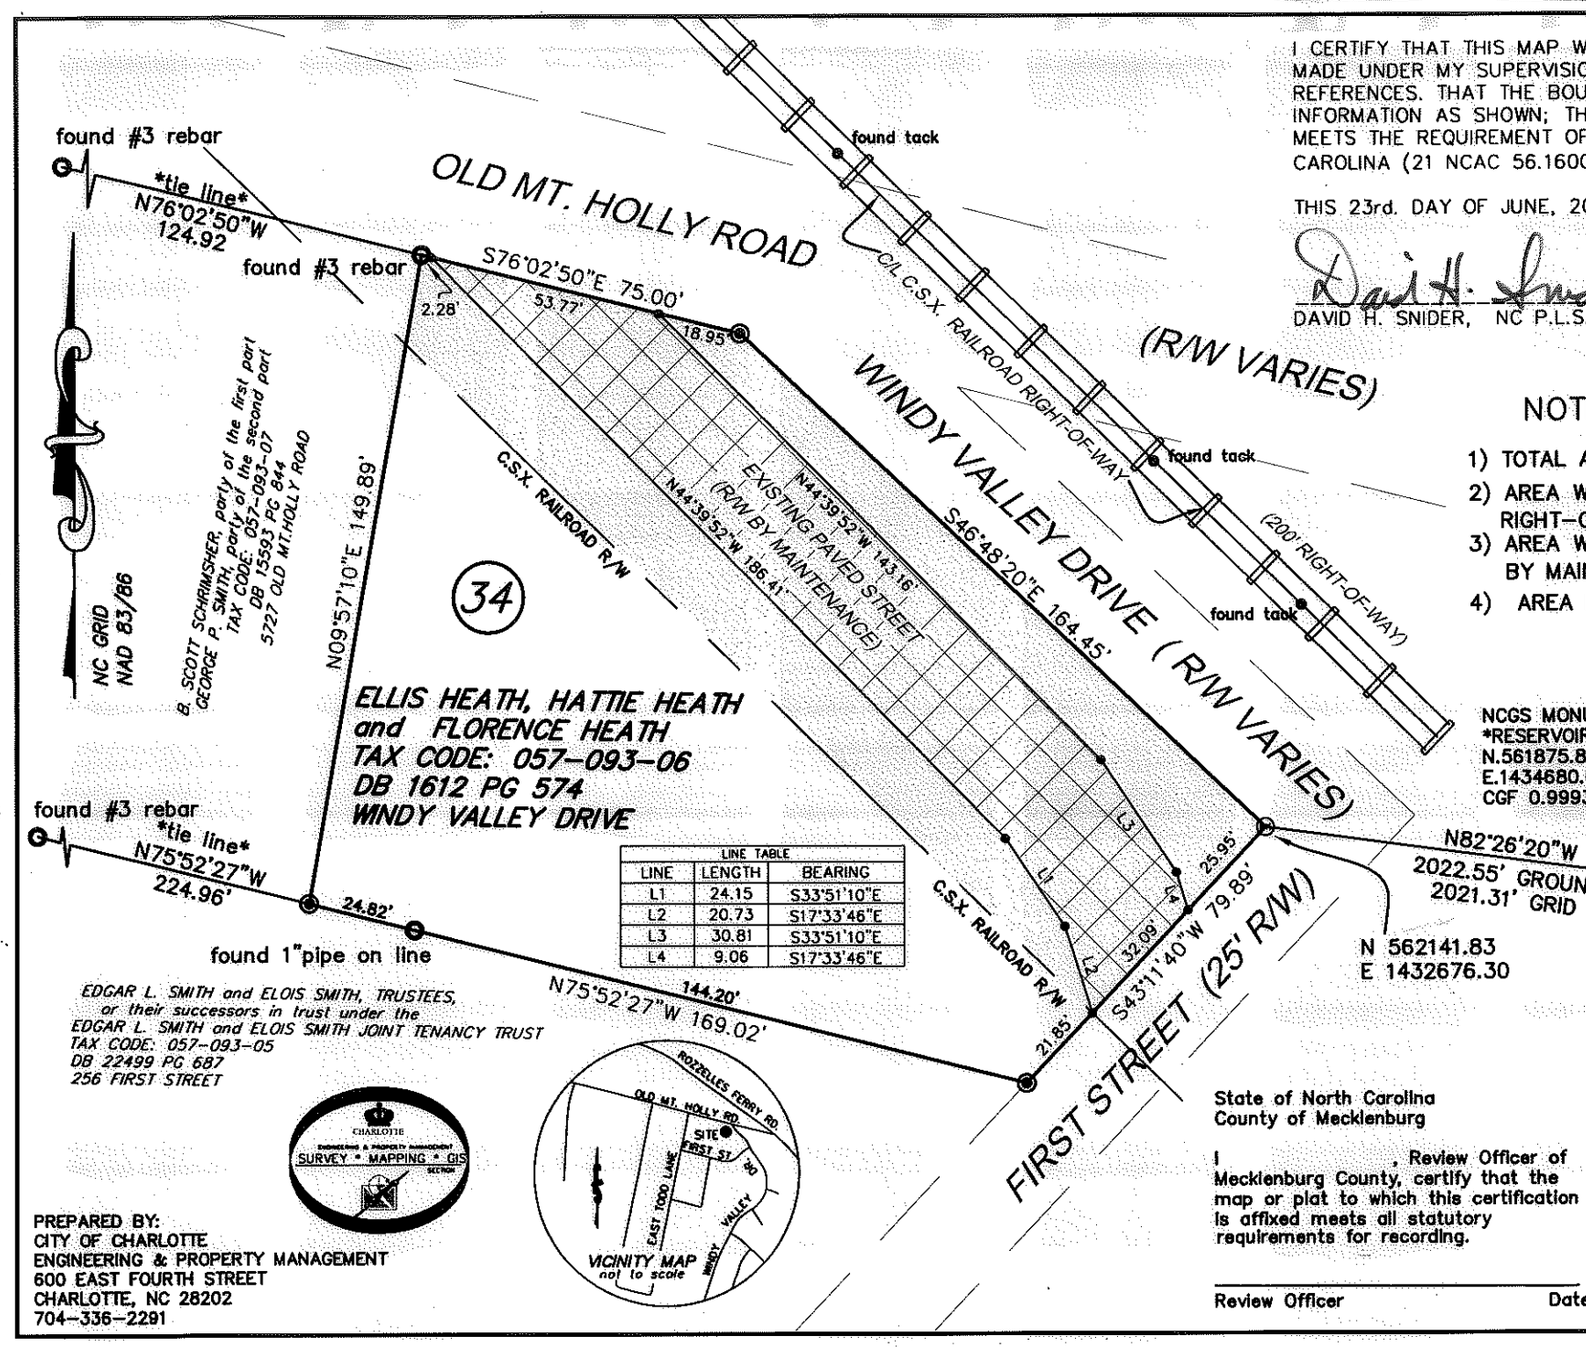

LINE TABLE		
LINE	LENGTH	BEARING
L1	24.15	S33°51'10"E
L2	20.73	S17°33'46"E
L3	30.81	S33°51'10"E
L4	9.06	S17°33'46"E

NOTE:

1) TOTAL AREA 24,829 SQ.FT.
2) AREA WITHIN RAILROAD RIGHT-OF-WAY 11,562 SQ.FT.
3) AREA WITHIN STREET RIGHT-OF-WAY BY MAINTENANCE 5,801 SQ. FT.
4) AREA REMAINING 24,829 SQ.FT.

LEGEND

- N.C.G.S. MONUMENT
- PK NAIL SET
- #6 REBAR AND CAP SET
- EXISTING IRON PIN FOUND
- CALCULATED POINT
- AREA WITHIN STREET RIGHT-OF-WAY (BY MAINTENANCE)
- AREA WITHIN RAILROAD RIGHT-OF-WAY
- LINES SURVEYED
- LINES NOT SURVEYED

State of North Carolina
County of Mecklenburg

I , Review Officer of Mecklenburg County, certify that the map or plat to which this certification is affixed meets all statutory requirements for recording.

Review Officer Date

PREPARED BY:
CITY OF CHARLOTTE
ENGINEERING & PROPERTY MANAGEMENT
600 EAST FOURTH STREET
CHARLOTTE, NC 28202
704-336-2291

CHARLOTTE
ENGINEERING & PROPERTY MANAGEMENT

REVISIONS	BOUNDARY SURVEY FOR CITY OF CHARLOTTE	JOB NO. 512-08-039
2. revised 6-23-11 1. ADDED PARCEL # 5-11-11		FILE NO. LAN #30876
SCALE 0 1"=40' 1"	OWNER: ELLIS HEATH, HATTIE HEATH and FLORENCE HEATH TAX CODE: 057-093-06 CHARLOTTE, MECKLENBURG CO., NC	SHEET 1 OF 1
DRAWN BY G.F.		
DATE	CHECKED BY SURVEY SUPVR.	

K:\AUTOCAD\en_su-ld4\30876\DWG\PARCEL 34.dwg