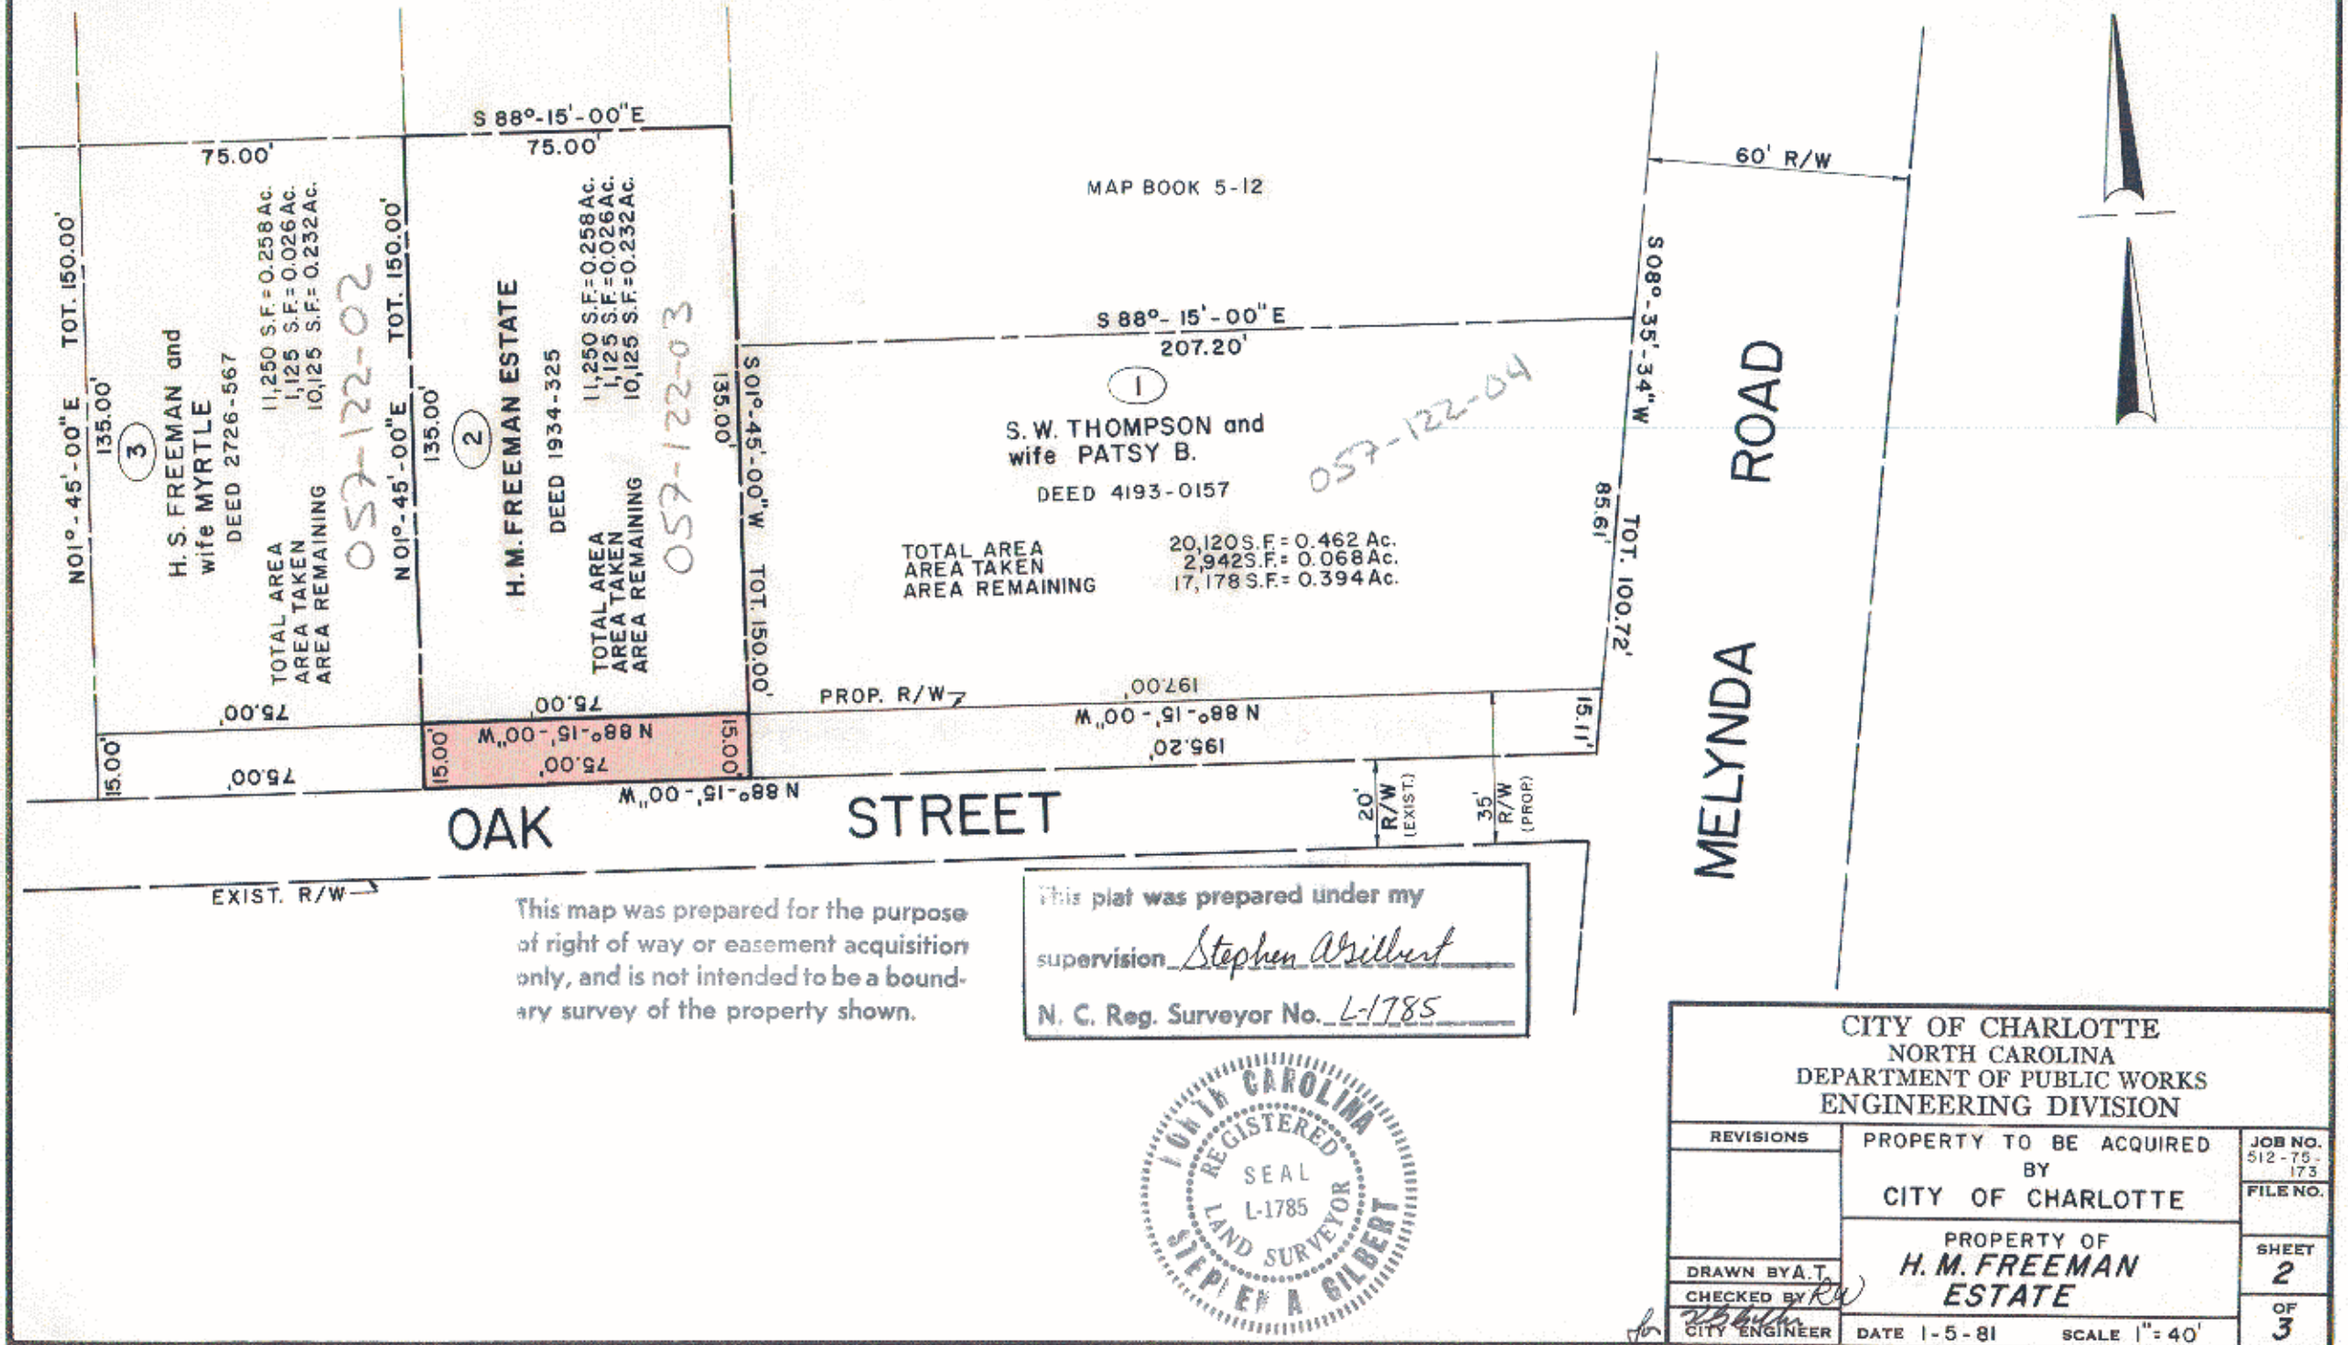

This map was prepared for the purpose of right of way or easement acquisition only, and is not intended to be a boundary survey of the property shown.

This plat was prepared under my supervision Stephen A Gilbert

N. C. Reg. Surveyor No. L-1785

NORTH CAROLINA REGISTERED SEAL L-1785 LAND SURVEYOR STEPHEN A GILBERT

CITY OF CHARLOTTE
NORTH CAROLINA
DEPARTMENT OF PUBLIC WORKS
ENGINEERING DIVISION

REVISIONS	PROPERTY TO BE ACQUIRED BY CITY OF CHARLOTTE	JOB NO. 512-75-173
		FILE NO.
DRAWN BY A.T.	PROPERTY OF H. M. FREEMAN ESTATE	SHEET 2
CHECKED BY RW		OF 3
CITY ENGINEER	DATE 1-5-81 SCALE 1" = 40'	

DUNCAN-PARNELL, INC., CHARLOTTE 279

57-12