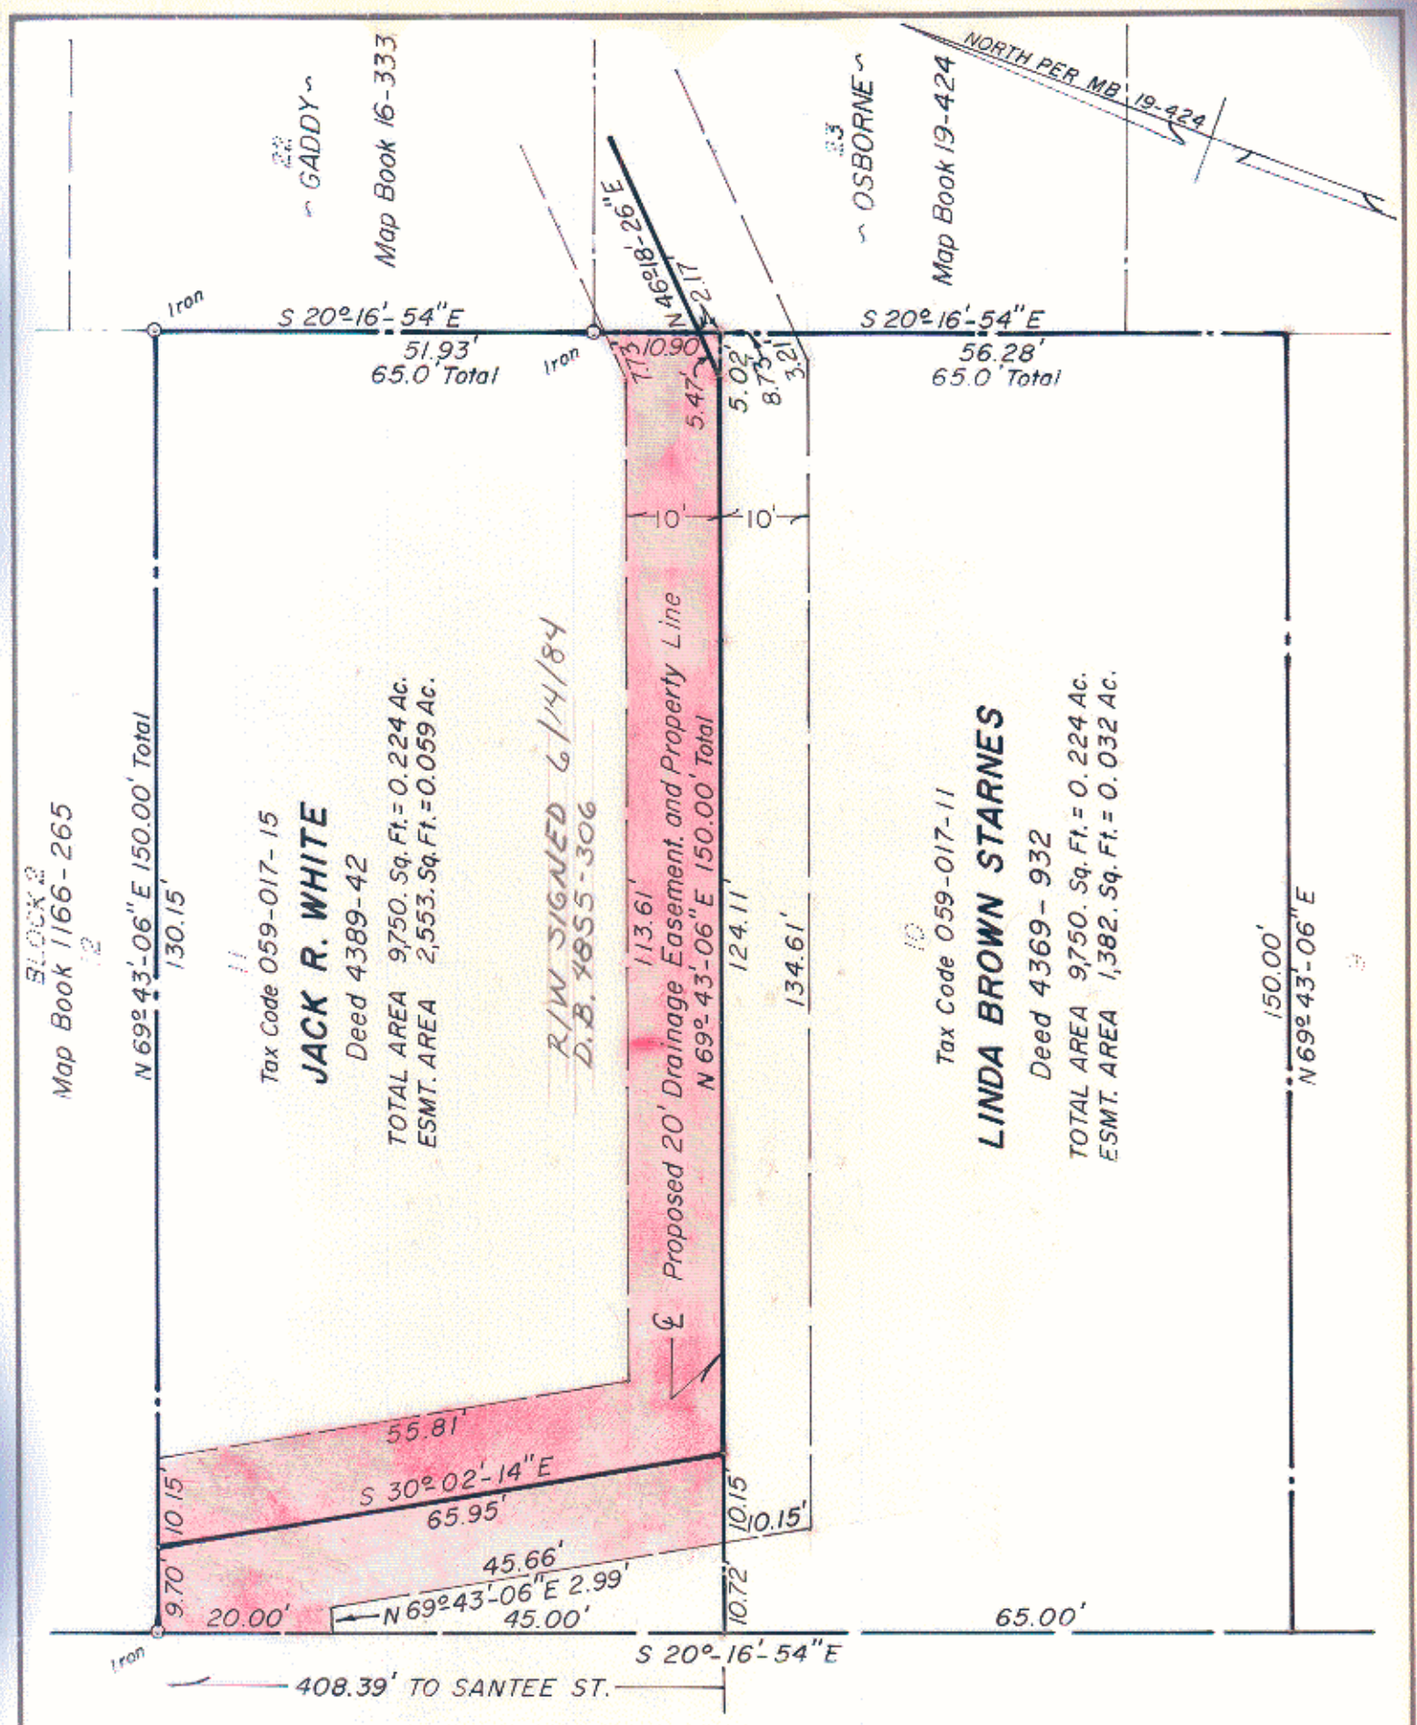

NORTH CAROLINA REGISTERED SEAL L-1785 SURVEYOR STEPHEN A. GILBERT

This map was prepared for the purpose of right of way or easement acquisition only, and is not intended to be a boundary survey of the property shown.

This plat was prepared under my supervision Stephen A Gilbert

N.C. Reg. Surveyor No. L-1785

CITY OF CHARLOTTE
NORTH CAROLINA
DEPARTMENT OF PUBLIC WORKS
ENGINEERING DIVISION

REVISIONS	PROPOSED DRAINAGE EASEMENT	JOB NO. 512-84 041
	CHESHIRE AVENUE	FILE NO.
	PROPERTY OF	SHEET 1
DRAWN BY MJB	JACK R. WHITE	OF 4
CHECKED BY RLB		
CITY ENGINEER	DATE Nov. 1983 SCALE 1" = 20'	

DUNCAN-PARNELL, INC., CHARLOTTE 279

FILE 59-01