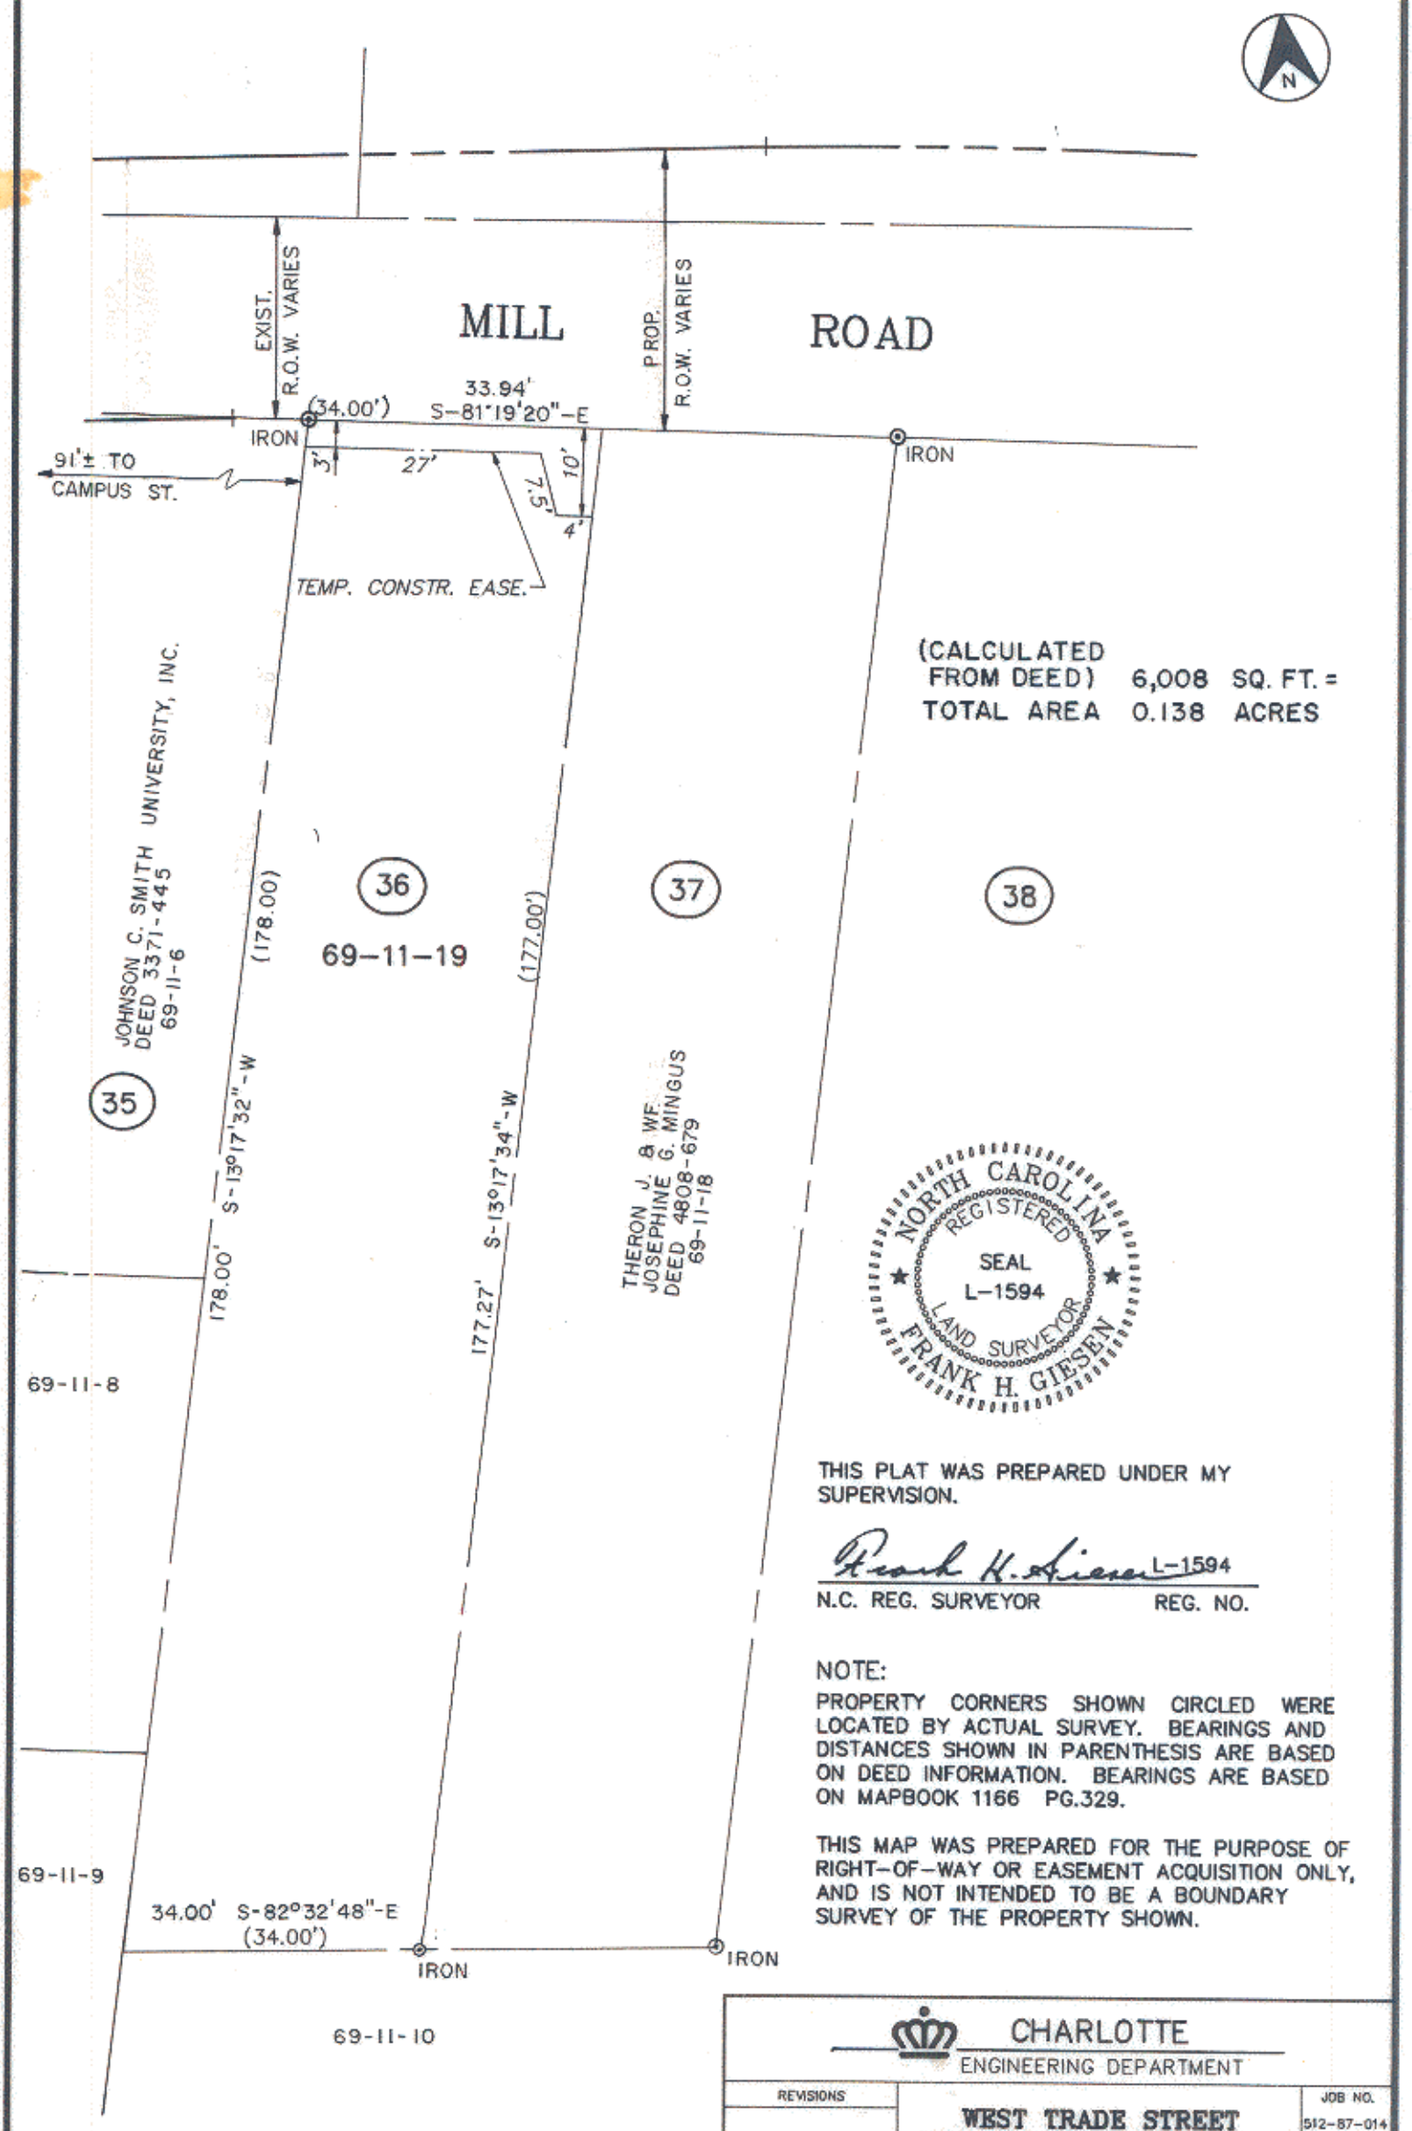

THIS PLAT WAS PREPARED UNDER MY SUPERVISION.

Frank H. Giesen L-1594

N.C. REG. SURVEYOR REG. NO.

NOTE:

PROPERTY CORNERS SHOWN CIRCLED WERE LOCATED BY ACTUAL SURVEY. BEARINGS AND DISTANCES SHOWN IN PARENTHESIS ARE BASED ON DEED INFORMATION. BEARINGS ARE BASED ON MAPBOOK 1166 PG.329.

THIS MAP WAS PREPARED FOR THE PURPOSE OF RIGHT-OF-WAY OR EASEMENT ACQUISITION ONLY, AND IS NOT INTENDED TO BE A BOUNDARY SURVEY OF THE PROPERTY SHOWN.

Deed Reference 5070-888 (MB 332-156 L8)

CHARLOTTE
ENGINEERING DEPARTMENT

REVISIONS	WEST TRADE STREET AREA STREET IMPROVEMENTS	JOB NO. 512-87-014
		FILE NO.
DRAWN BY PRC	PROPERTY OF ELVERSON C. & WIFE JUDITH L. HORNE, JR.	SHEET 36
CHECKED BY		OF 68
SURVEY SUPERVISOR	DATE SEP., 1987 SCALE 1"=20'	

308900A

69-11