CITY OF CHARLOTTE
69-35-19

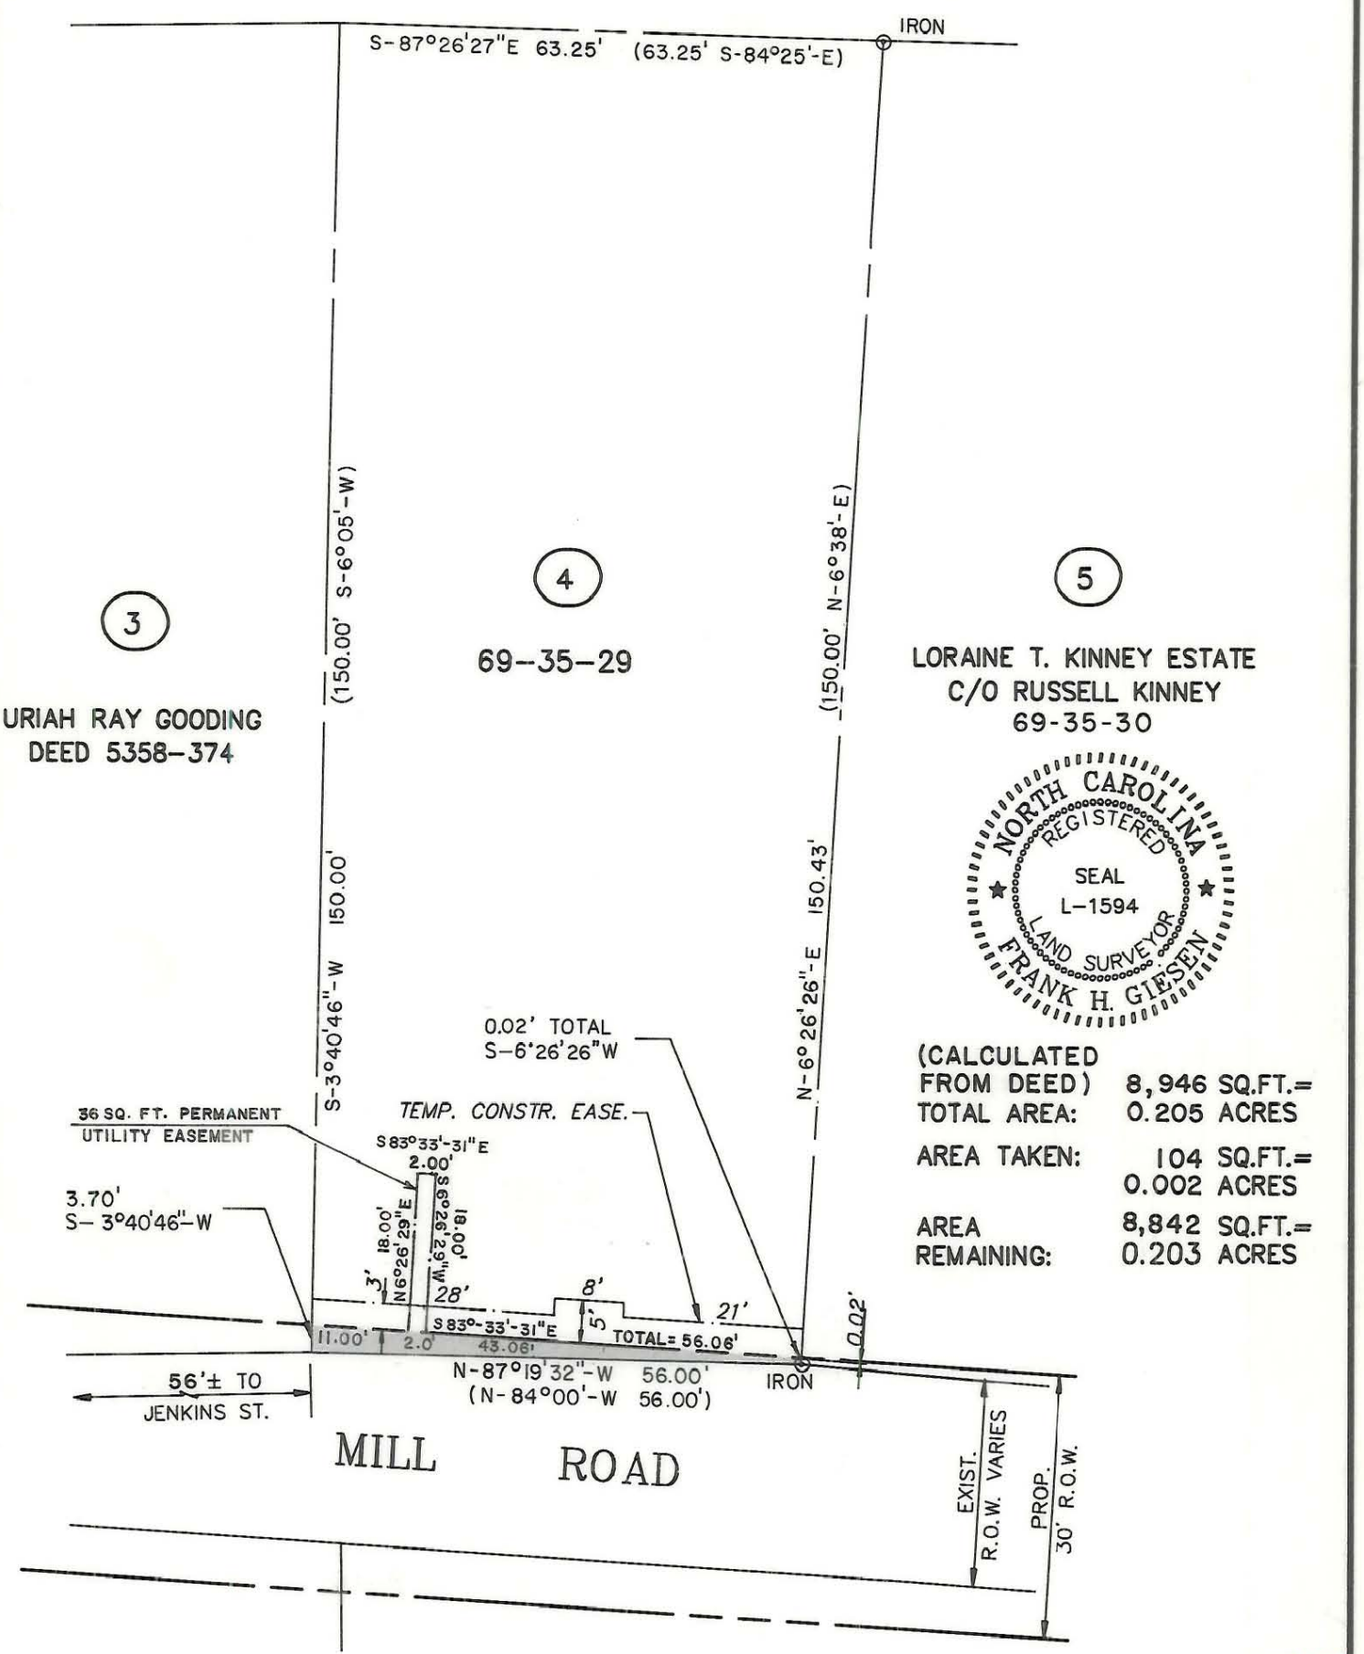

NORTH CAROLINA REGISTERED SEAL L-1594 LAND SURVEYOR FRANK H. GIESEN

(CALCULATED FROM DEED) TOTAL AREA:	8,946 SQ.FT.= 0.205 ACRES
AREA TAKEN:	104 SQ.FT.= 0.002 ACRES
AREA REMAINING:	8,842 SQ.FT.= 0.203 ACRES

THIS PLAT WAS PREPARED UNDER MY SUPERVISION.

Frank H. Giesen L-1594
N.C. REG. SURVEYOR REG. NO.

ACQUIRED 9/08/1987
D.R. 6084-599

Deed Reference 2967-562
(MB 230-15 L2)

NOTE:
PROPERTY CORNERS SHOWN CIRCLED WERE LOCATED BY ACTUAL SURVEY. BEARINGS AND DISTANCES SHOWN IN PARENTHESIS ARE BASED ON DEED INFORMATION. BEARINGS ARE BASED ON MAPBOOK 1166 PG. 329

THIS MAP WAS PREPARED FOR THE PURPOSE OF RIGHT-OF-WAY OR EASEMENT ACQUISITION ONLY, AND IS NOT INTENDED TO BE A BOUNDARY SURVEY OF THE PROPERTY SHOWN.

CHARLOTTE
ENGINEERING DEPARTMENT

REVISIONS: 5-04-88 UTILITY ESMT. BMC	WEST TRADE STREET AREA STREET IMPROVEMENTS	JOB NO. 512-87-014
		FILE NO.
DRAWN BY PRC	PROPERTY OF INEZ C. KISER	SHEET 4
CHECKED BY		OF 68
R. Dennis Smith SURVEY SUPERVISOR	DATE SEP.,1987 SCALE 1"=20'	

308901A

69-35-29