10-1C

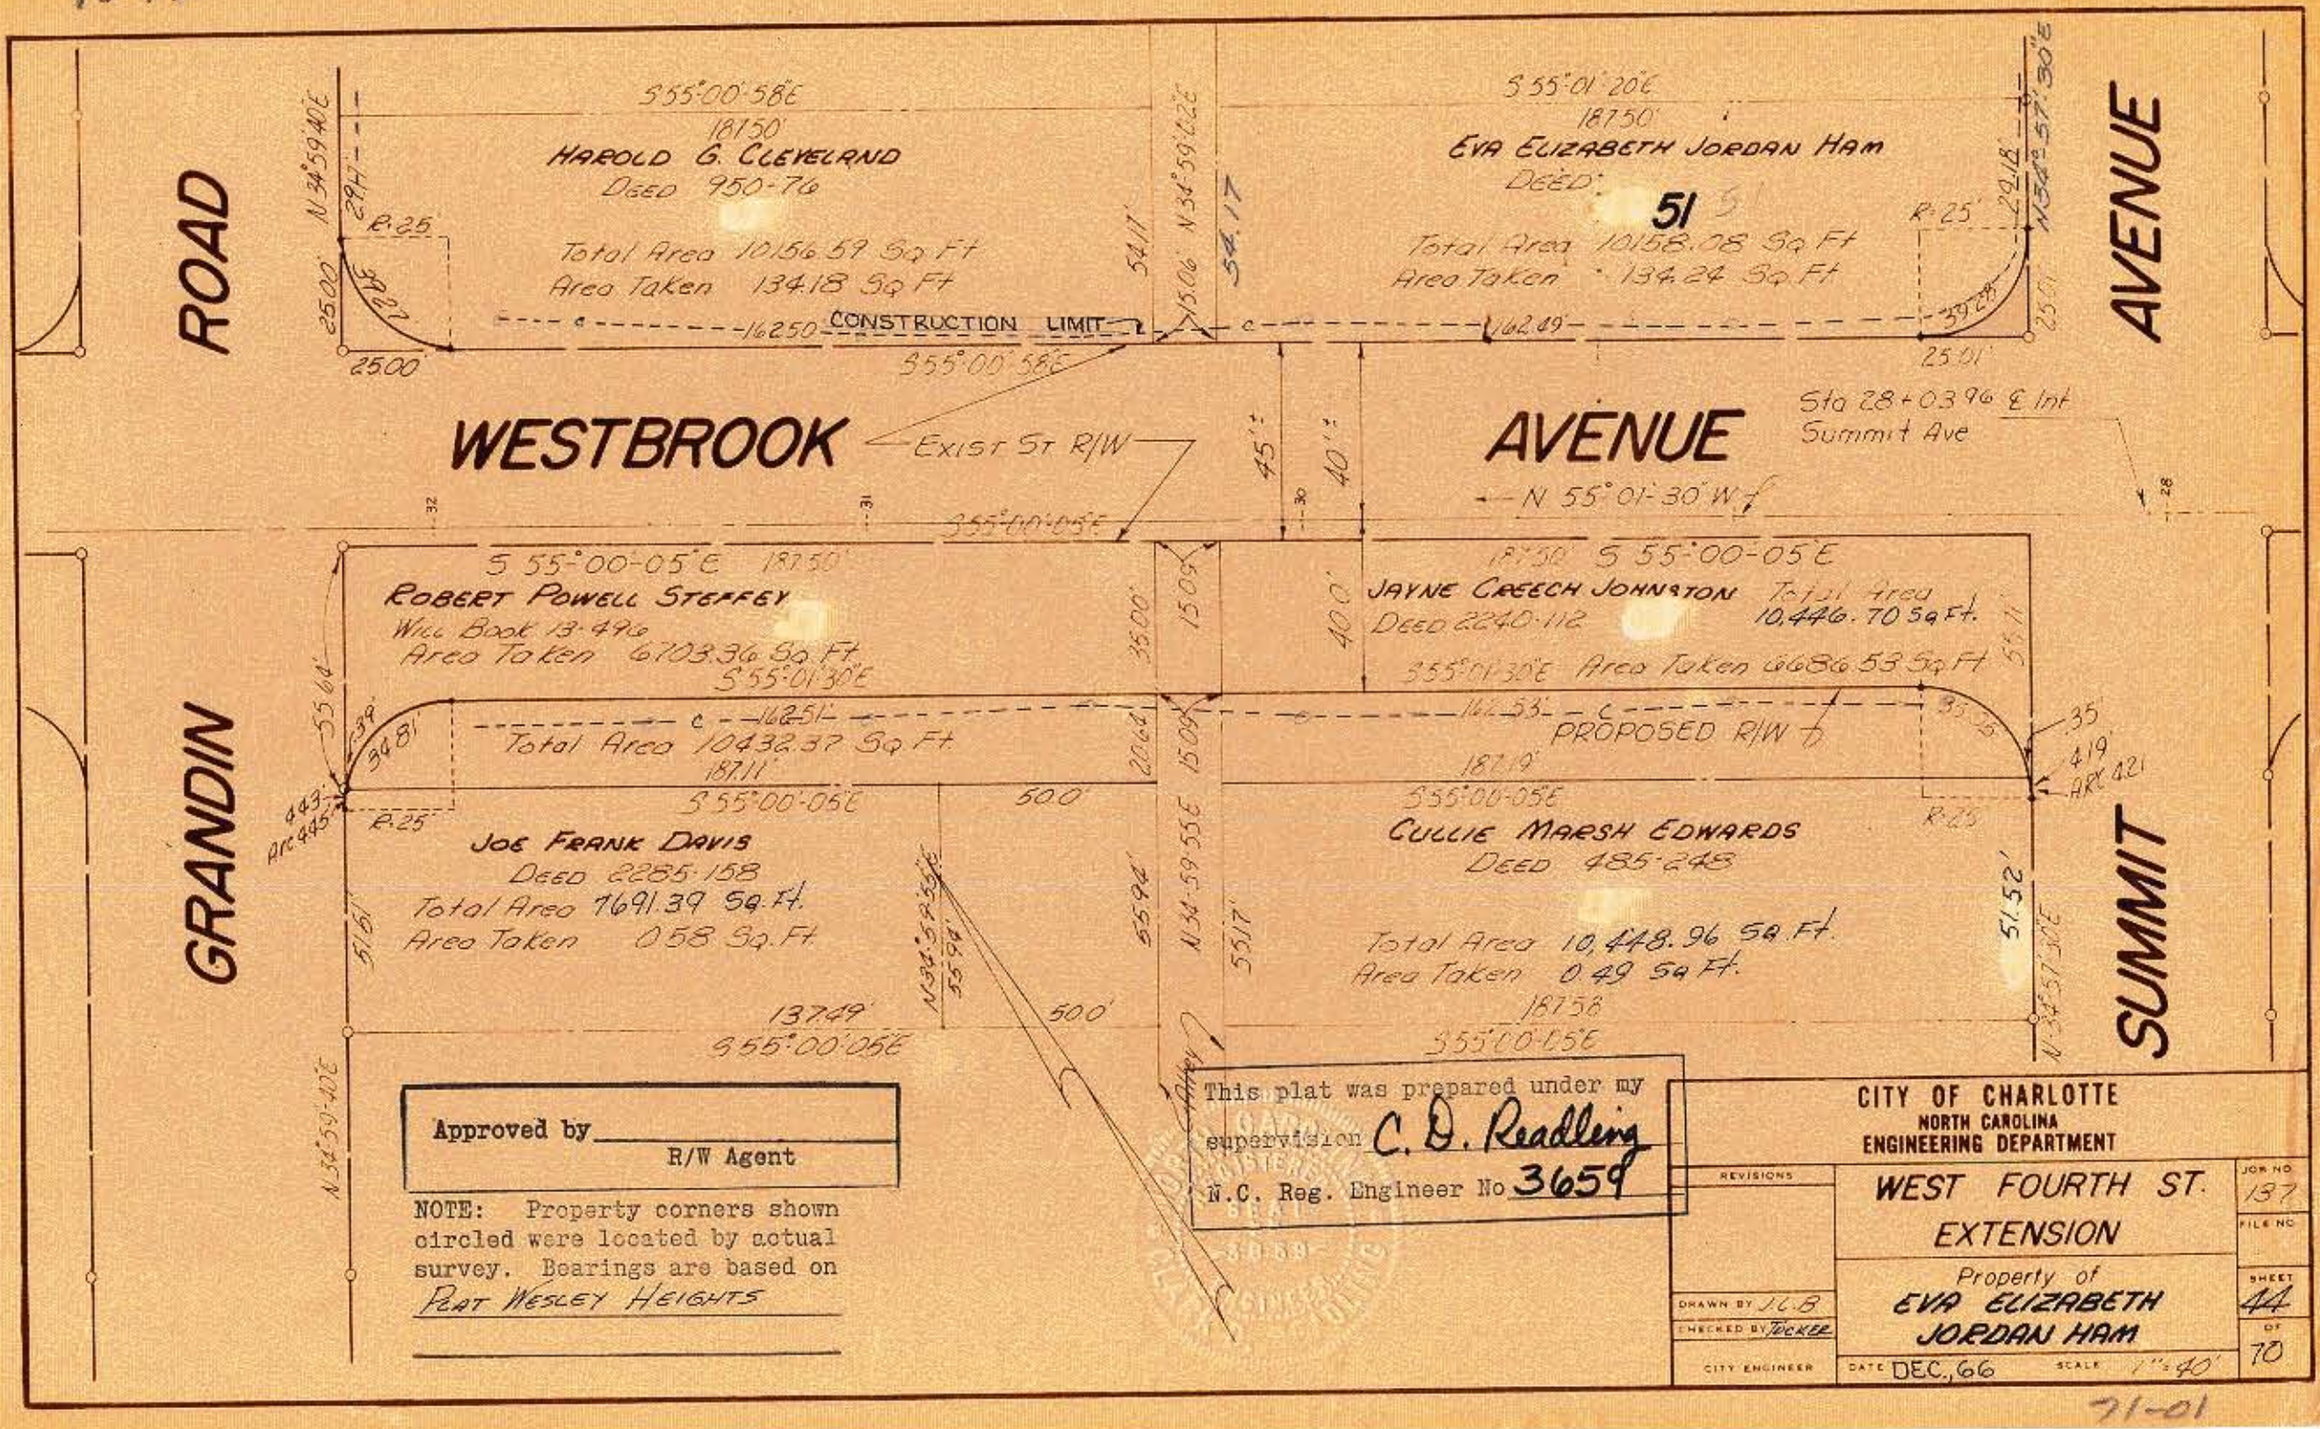
ROAD
GRANDIN
AVENUE
SUMMIT
WESTBROOK
AVENUE
Exist St R/W
CONSTRUCTION LIMIT
PROPOSED R/W
Sta 28+03.96 ℄ Int
Summit Ave
N 55°01'30"W
S55°00'58"E
S 55°01'20"E
S 55°00'05"E
S55°01'30"E
N34°59'40"E
N34°59'22"E
N34°57'30"E
N34°59'55"E
N34°57'30"E
HAROLD G. CLEVELAND
Deed 950-76
Total Area 10,156.59 Sq Ft
Area Taken 134.18 Sq Ft
EVA ELIZABETH JORDAN HAM
DEED:
51
Total Area 10158.08 Sq Ft
Area Taken 134.24 Sq Ft
ROBERT POWELL STEFFEY
Will Book 13-496
Area Taken 6703.36 Sq Ft
JAYNE CREECH JOHNSTON
Deed 2240-112
Total Area 10,446.70 Sq Ft.
Area Taken 6686.53 Sq Ft
Total Area 10432.37 Sq Ft
JOE FRANK DAVIS
Deed 2285-158
Total Area 7691.39 Sq Ft.
Area Taken 058 Sq Ft.
CULLIE MARSH EDWARDS
Deed 485-248
Total Area 10,448.96 Sq Ft.
Area Taken 0.49 Sq Ft.
16250
16251
16253
13749
18750
18711
18719
18756
25.00
25.01
500'
Approved by
R/W Agent
NOTE: Property corners shown circled were located by actual survey. Bearings are based on
Plat Wesley Heights
This plat was prepared under my supervision C. D. Readling
N.C. Reg. Engineer No 3659
CITY OF CHARLOTTE
NORTH CAROLINA
ENGINEERING DEPARTMENT
REVISIONS
DRAWN BY J.C.B.
CHECKED BY Tucker
CITY ENGINEER
WEST FOURTH ST. EXTENSION
Property of
EVA ELIZABETH JORDAN HAM
DATE DEC., 66
SCALE 1"=40'
JOB NO 197
FILE NO
SHEET 44 OF 70

71-01