AE 35129A

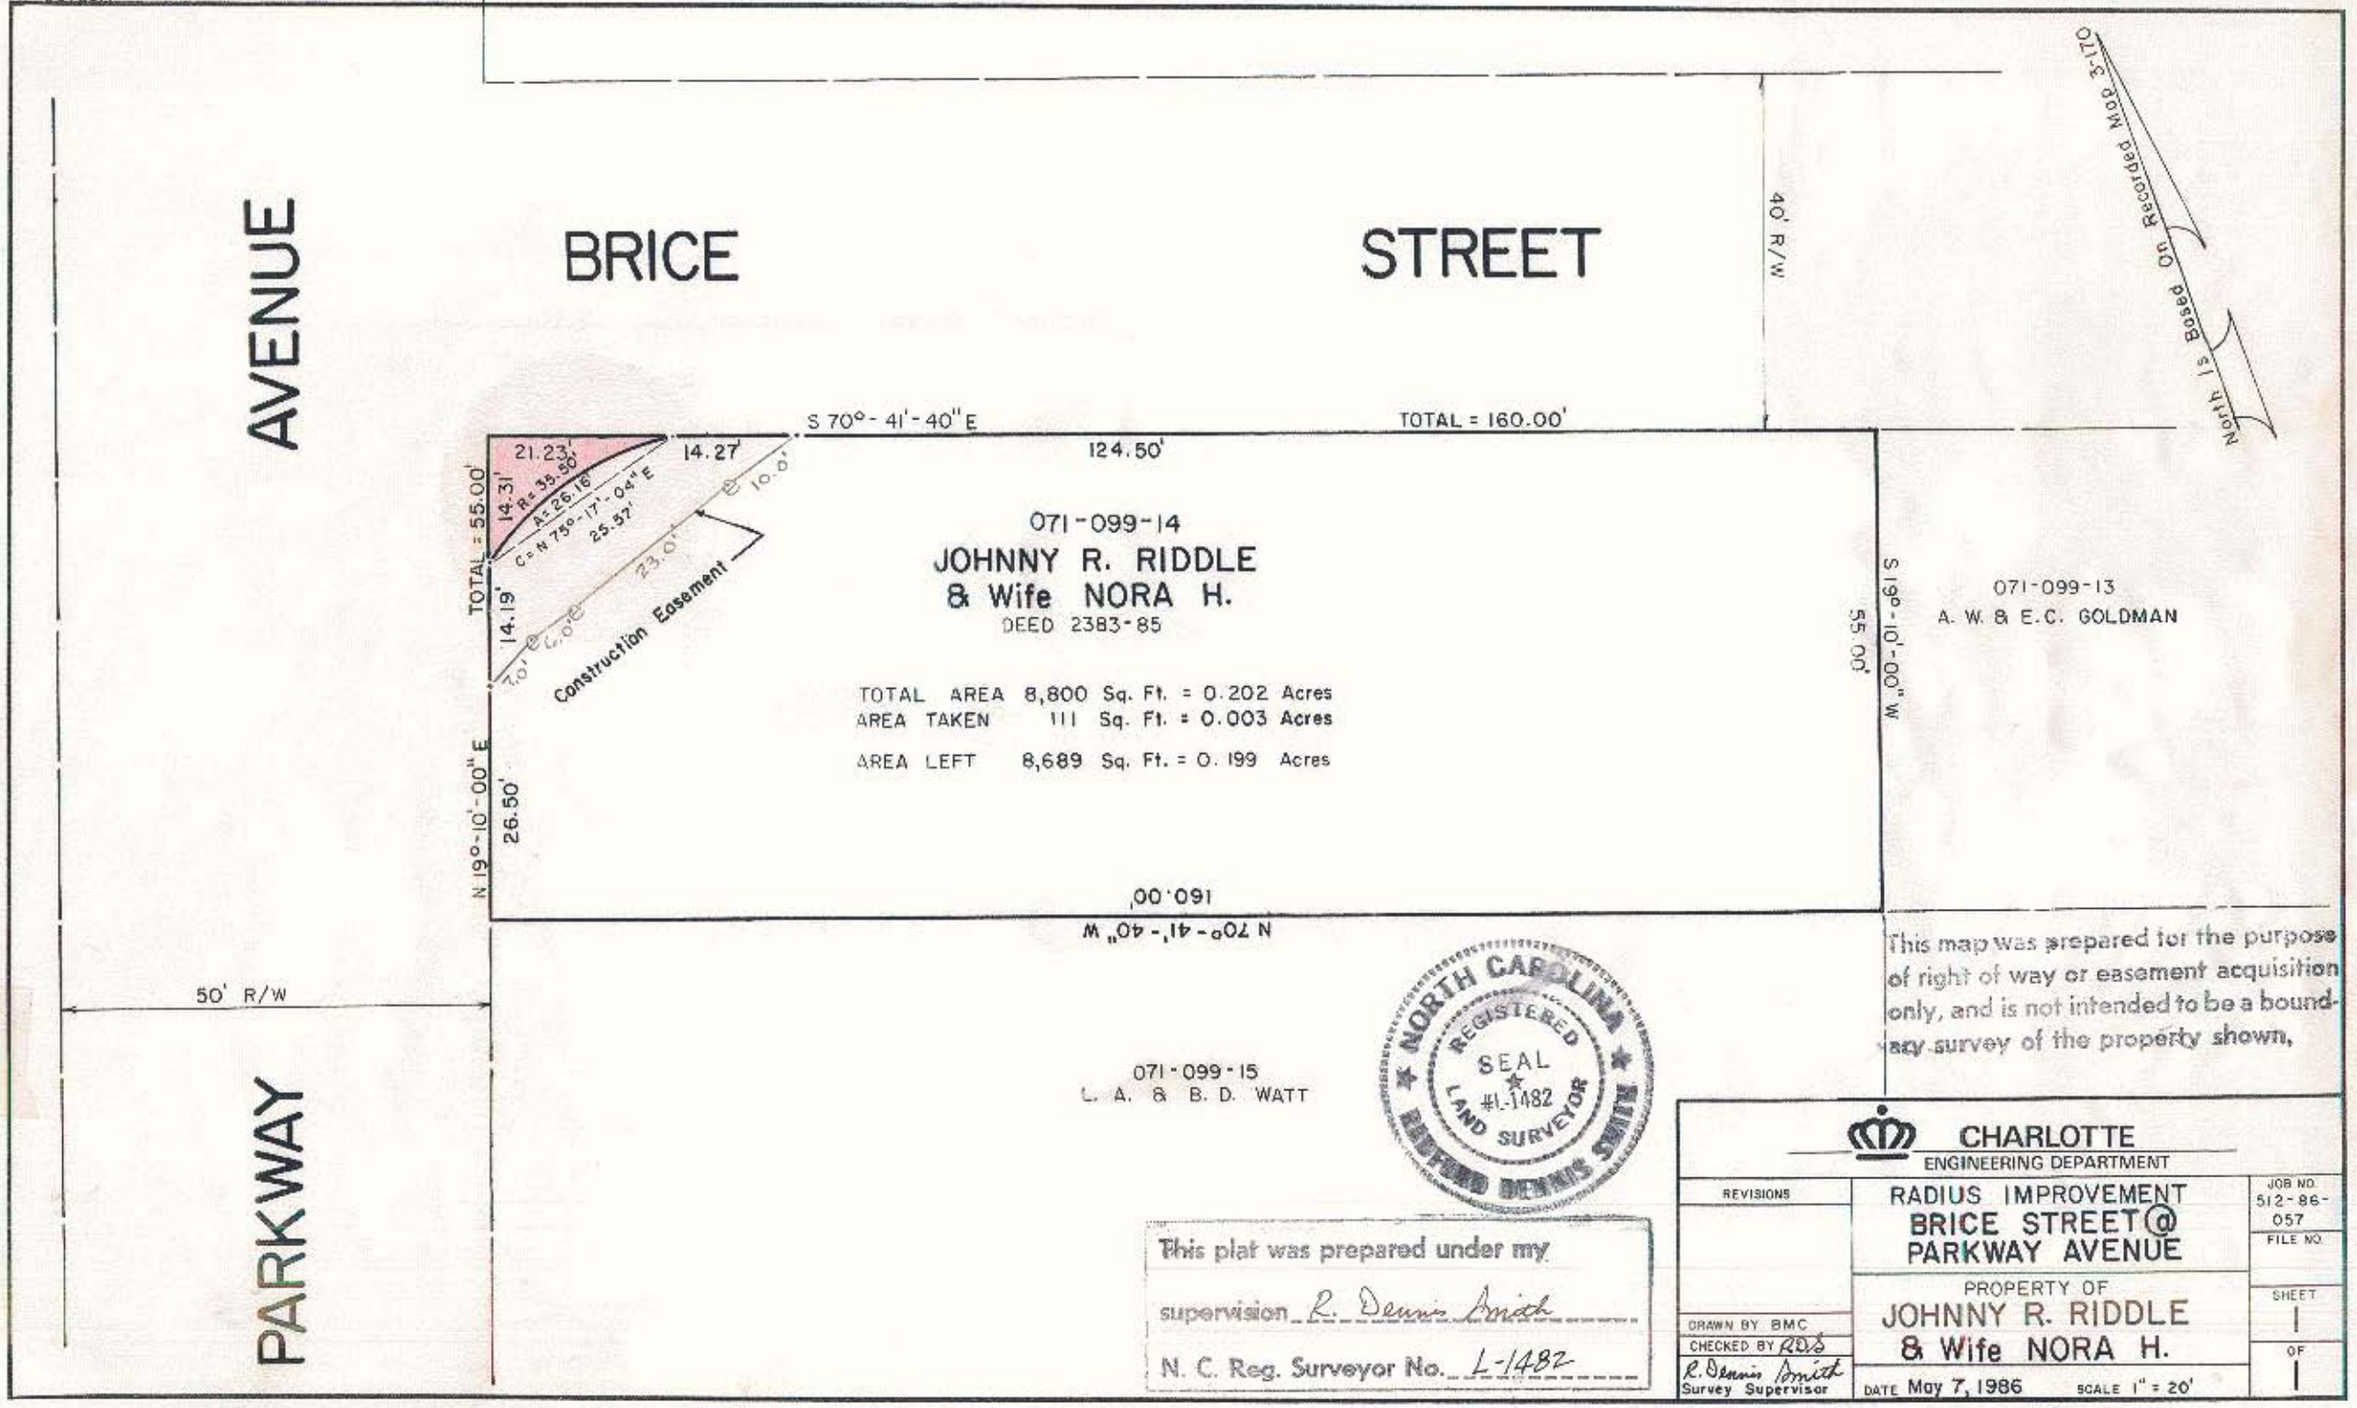

NORTH CAROLINA REGISTERED SEAL #L-1482 LAND SURVEYOR RUFFORD DENNIS SMITH

This map was prepared for the purpose of right of way or easement acquisition only, and is not intended to be a boundary survey of the property shown.

This plat was prepared under my supervision R. Dennis Smith

N. C. Reg. Surveyor No. L-1482

CHARLOTTE
ENGINEERING DEPARTMENT

REVISIONS

RADIUS IMPROVEMENT
BRICE STREET @
PARKWAY AVENUE

PROPERTY OF
JOHNNY R. RIDDLE
& Wife NORA H.

DRAWN BY BMC
CHECKED BY RDS
R. Dennis Smith
Survey Supervisor

DATE May 7, 1986 SCALE 1" = 20'

JOB NO. 512-86-057
FILE NO.
SHEET 1
OF 1

71-09