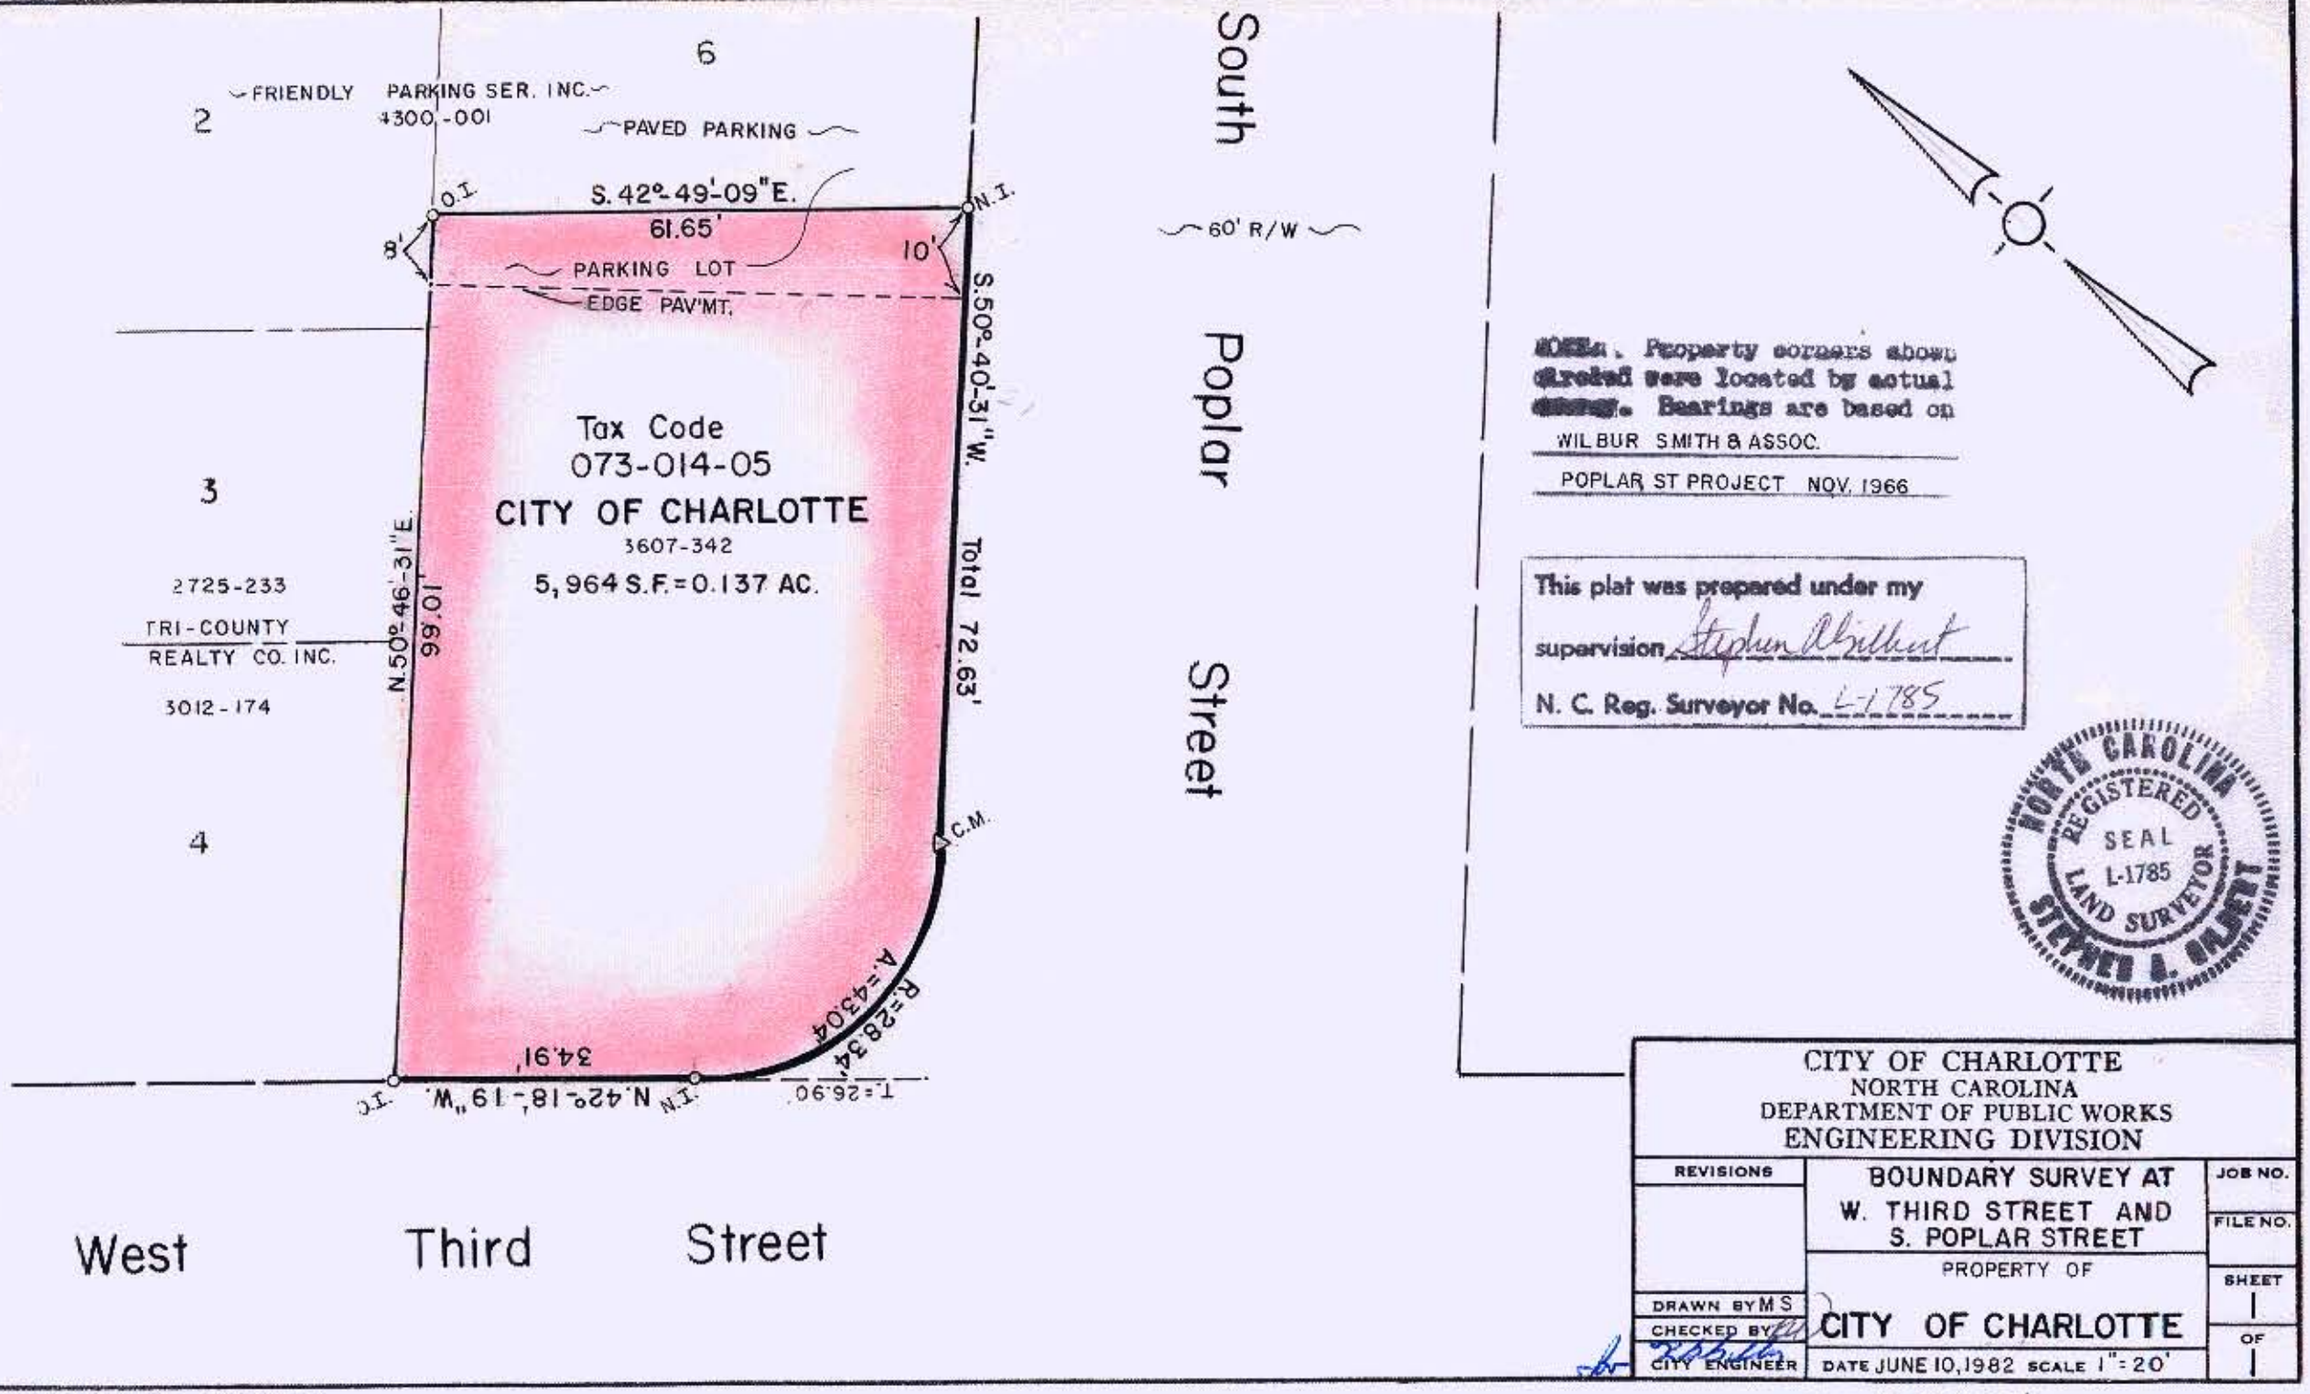

NOTE: Property corners shown thus ○ were located by actual survey. Bearings are based on WILBUR SMITH & ASSOC. POPLAR ST PROJECT NOV. 1966

This plat was prepared under my supervision Stephen Abilbert

N. C. Reg. Surveyor No. L-1785

NORTH CAROLINA REGISTERED SEAL L-1785 LAND SURVEYOR STEPHEN L. ABILBERT

CITY OF CHARLOTTE
NORTH CAROLINA
DEPARTMENT OF PUBLIC WORKS
ENGINEERING DIVISION

REVISIONS	BOUNDARY SURVEY AT W. THIRD STREET AND S. POPLAR STREET	JOB NO.
	PROPERTY OF	FILE NO.
DRAWN BY M S	CITY OF CHARLOTTE	SHEET
CHECKED BY		OF
CITY ENGINEER	DATE JUNE 10, 1982 SCALE 1" = 20'	

FILE 73-01

DUNCAN PARNELL, INC. CHARLOTTE, N.C.