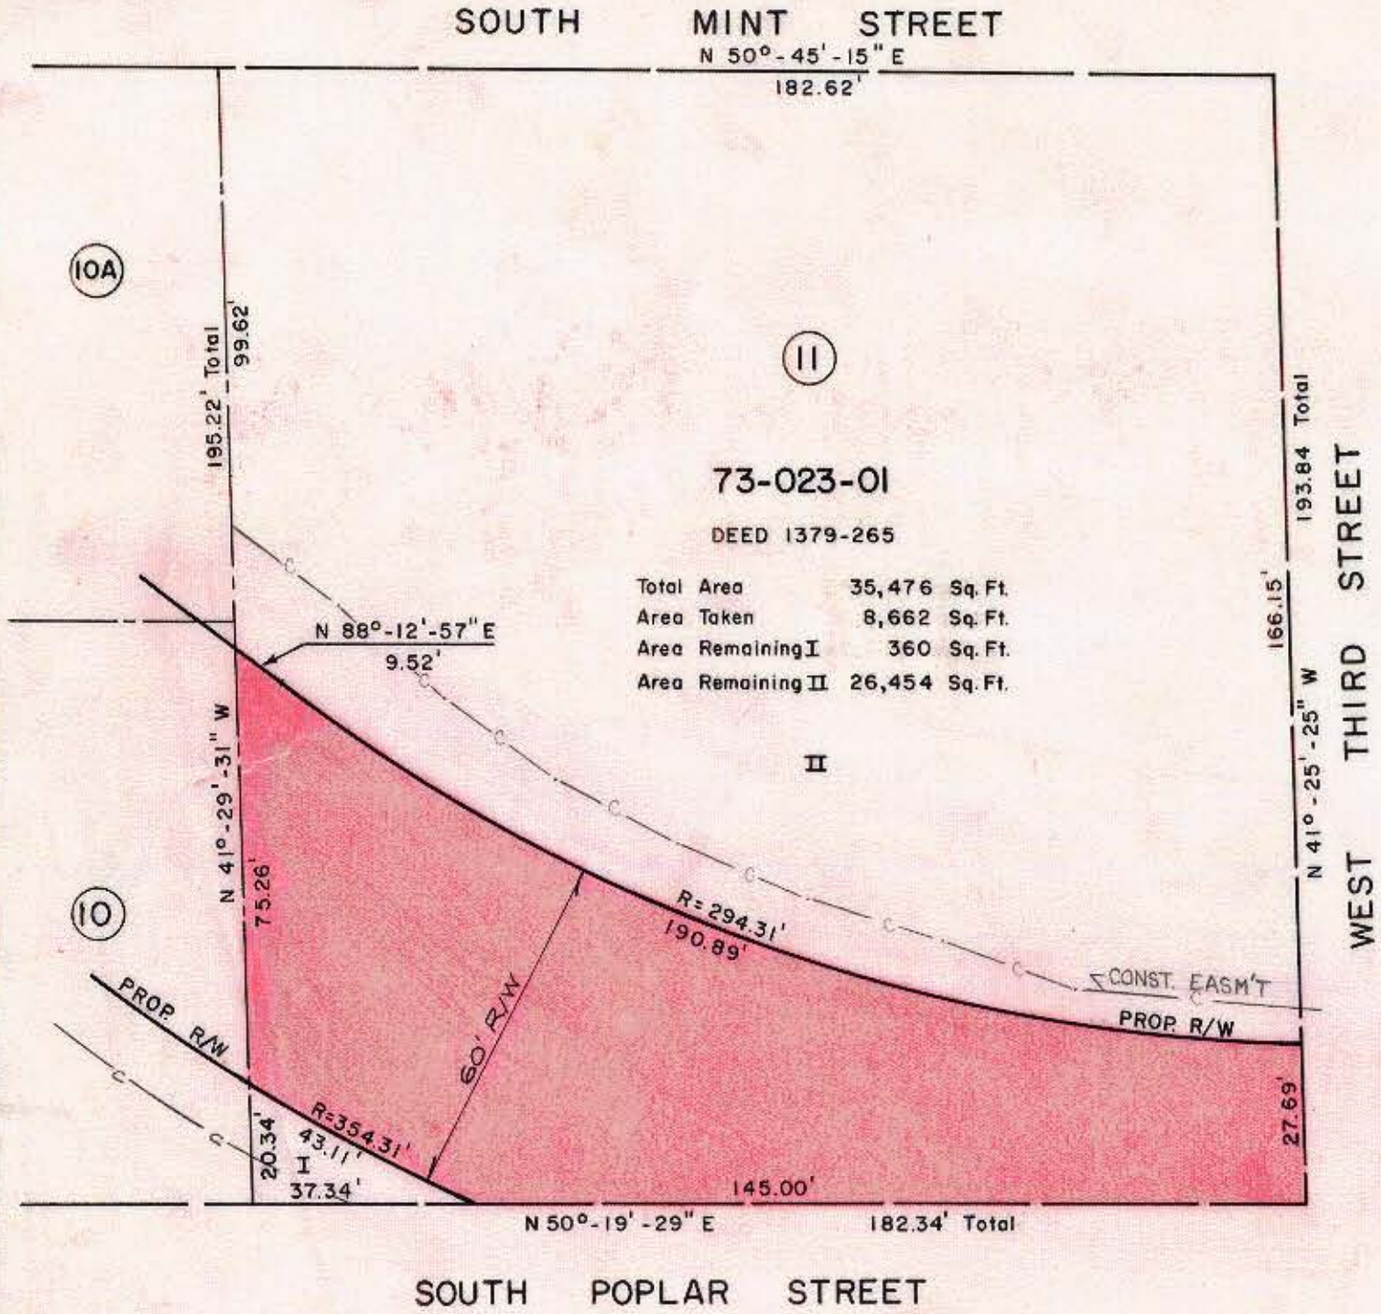

NORTH CAROLINA REGISTERED SEAL 6233 ENGINEER STEPHEN A. GILBERT

NOTE: Property corners shown circled were located by actual survey. Bearings are based on POPLAR - MINT CONNECTOR WILBUR SMITH ASSOC 1966

This plat was prepared under my supervision Stephen A. Gilbert
N.C. Reg. Engineer No 6233

CITY OF CHARLOTTE
NORTH CAROLINA
DEPARTMENT OF PUBLIC WORKS
ENGINEERING DIVISION

REVISIONS	POPLAR MINT CONNECTOR	JOB NO. 5/3-73 132
		FILE NO. RW-91
DRAWN BY RDT	PARCEL NO. 11	SHEET 7
CHECKED BY SAG		OF 7
CITY ENGINEER	DATE AUG. 1974 SCALE 1" = 30'	

73-02