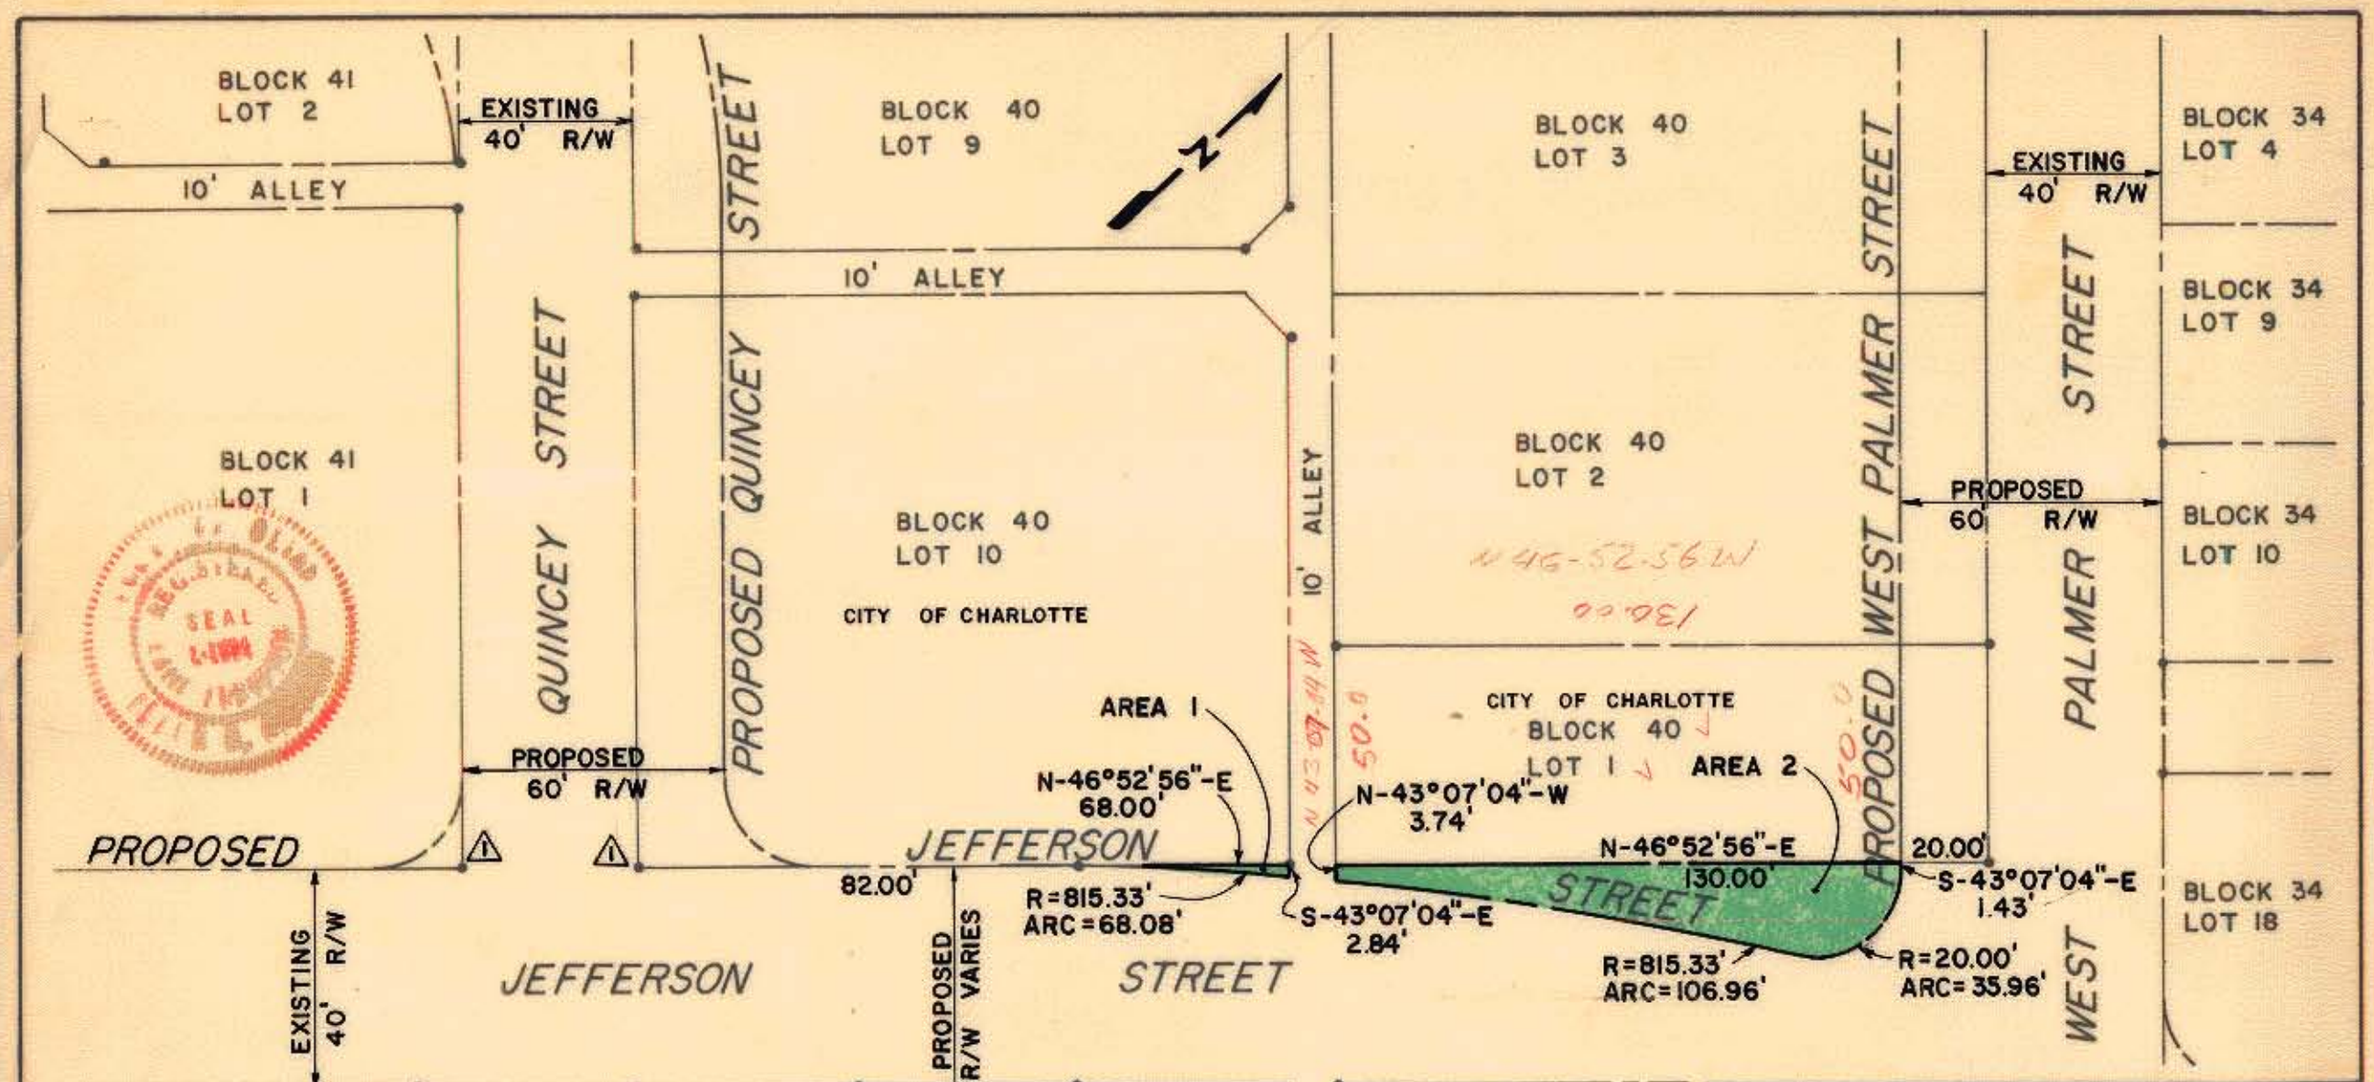

This Plat was prepared under my supervision

Frank H. Gross L 1594
N.C. Registered Surveyor Reg. No.

NOTE: Iron pins shown ● were located by actual survey. ⚠ denotes iron pins that are actual property corners.

This plat was prepared for the purpose of obtaining right-of-way only and is not intended to be boundary survey of the property shown.

Bearings are based on survey

TOTAL AREA 1: 64.35 SQ. FT. = 0.001 ACRES

TOTAL AREA 2: 1,614.18 SQ. FT. = 0.037 ACRES

CITY OF CHARLOTTE
NORTH CAROLINA
COMMUNITY DEVELOPMENT DEPARTMENT

REVISIONS	R.O.W. TO BE ABANDONED A PORTION OF JEFFERSON ST.	JOB NO 75175
		FILE NO
DRAWN BY C.T.A.	WEST MOREHEAD COMMUNITY DEVELOPMENT STRATEGY AREA	SHEET 3
CHECKED BY SAG		OF 8
DATE AUG., 1978	SCALE 1"=40'	

for R.B. Ellis

73-081-03/08