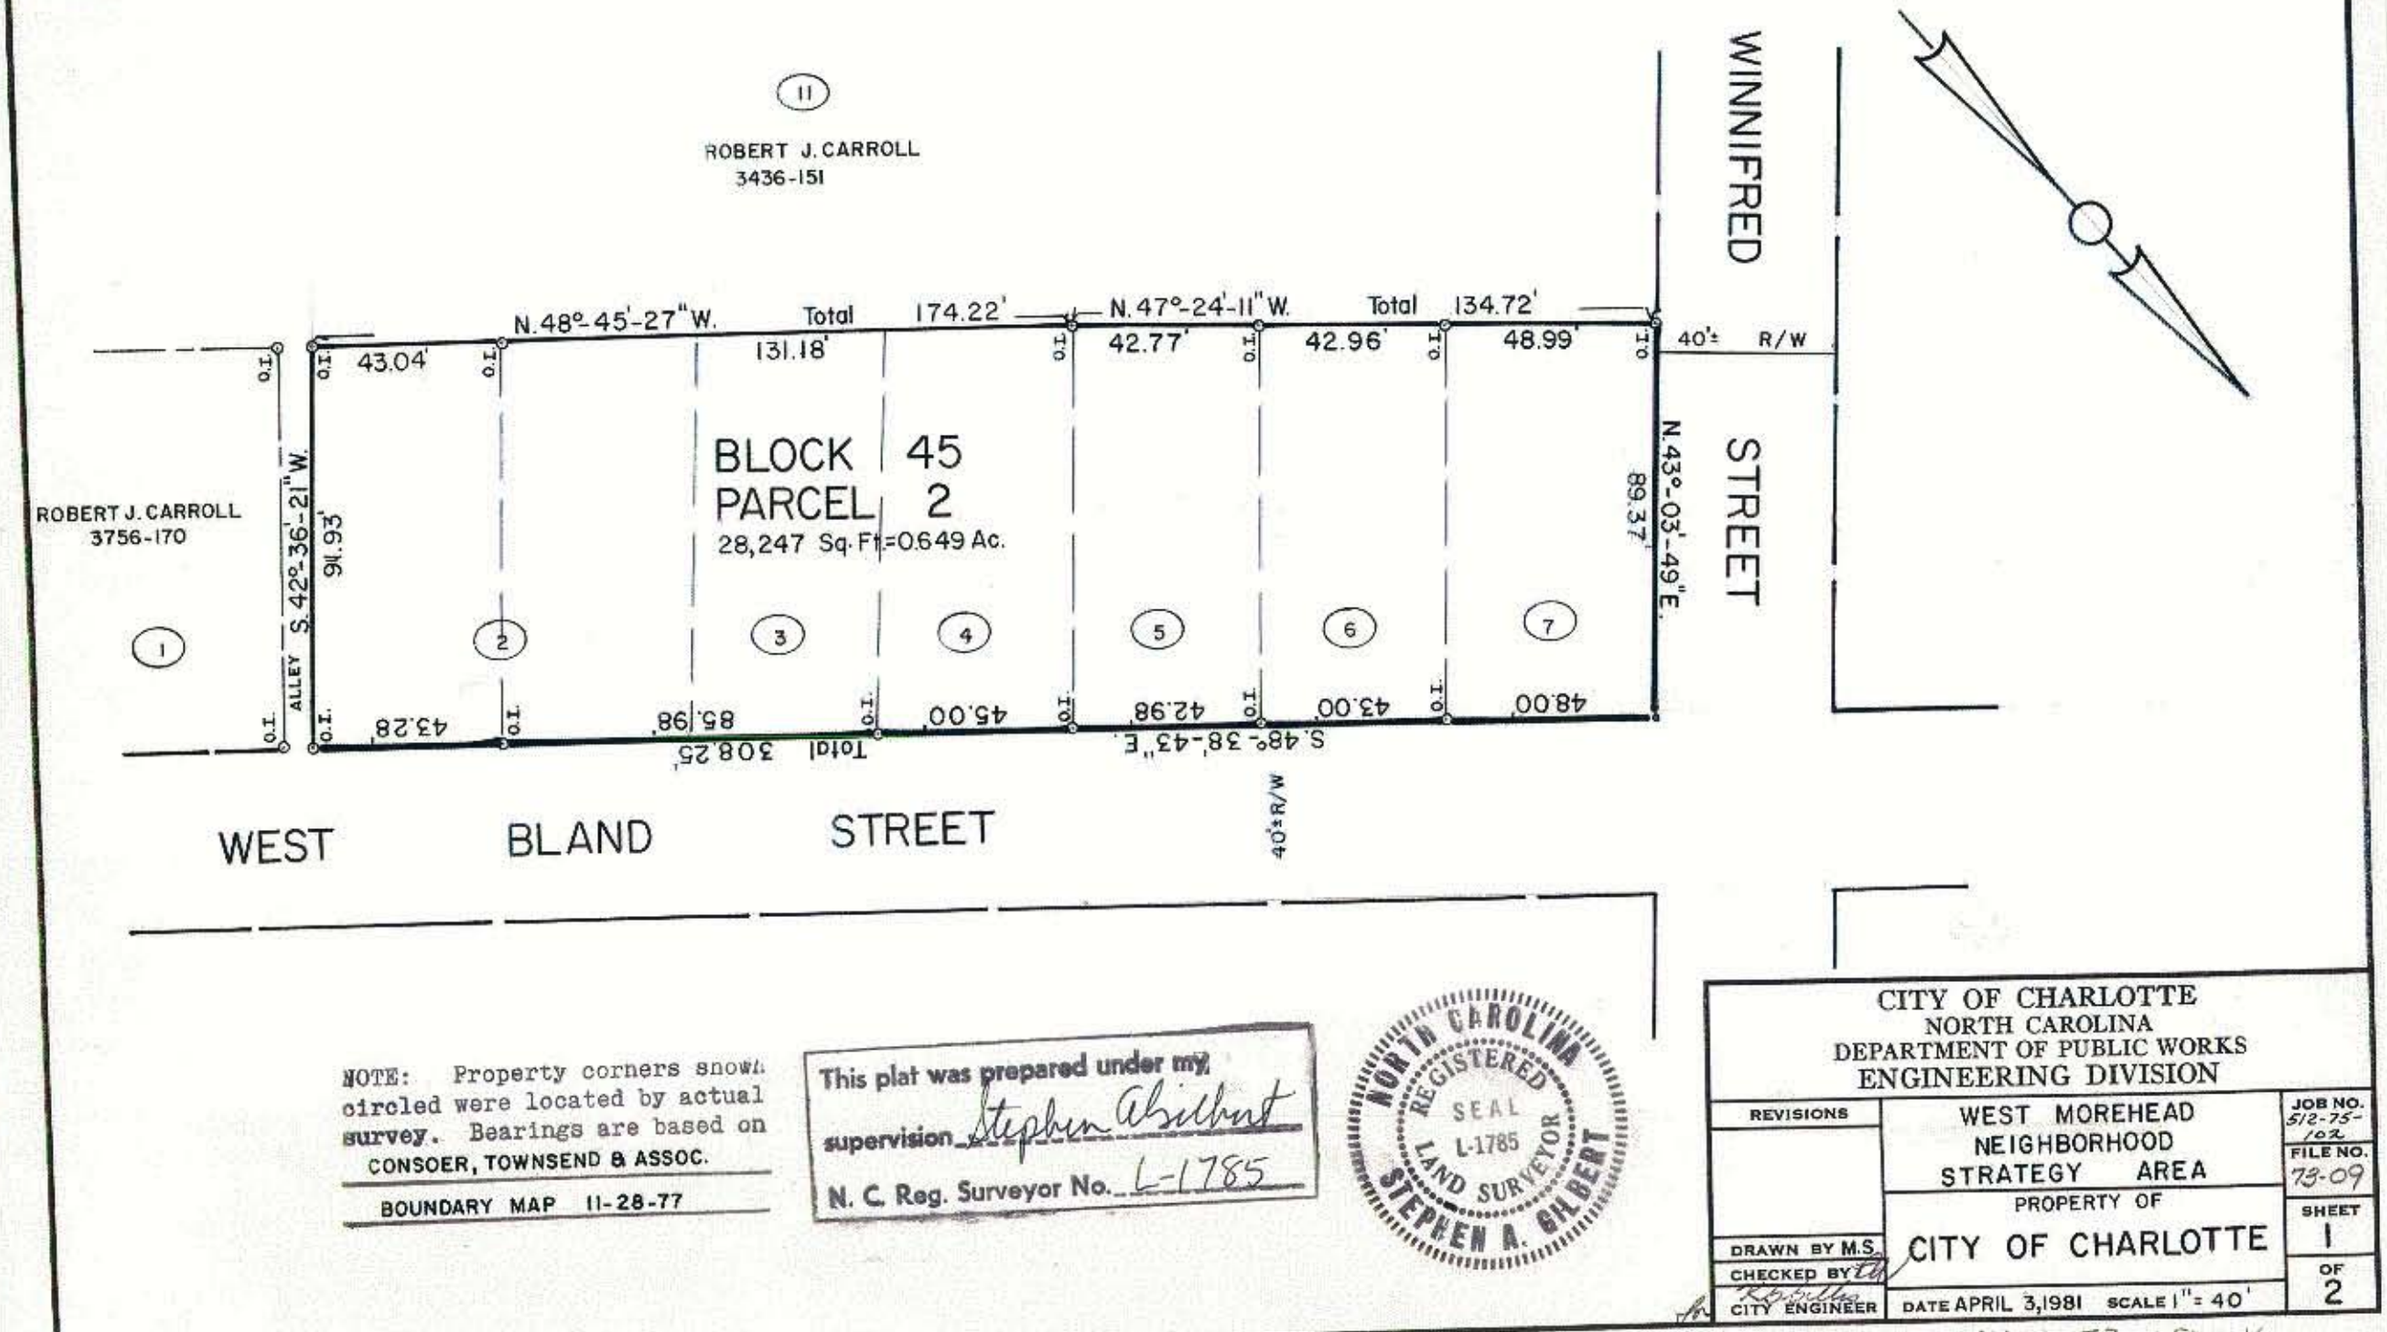


NOTE: Property corners shown circled were located by actual survey. Bearings are based on CONSOER, TOWNSEND & ASSOC.

BOUNDARY MAP 11-28-77

This plat was prepared under my supervision Stephen A. Gilbert

N. C. Reg. Surveyor No. L-1785

NORTH CAROLINA REGISTERED SEAL L-1785 LAND SURVEYOR STEPHEN A. GILBERT

CITY OF CHARLOTTE
NORTH CAROLINA
DEPARTMENT OF PUBLIC WORKS
ENGINEERING DIVISION

| REVISIONS | WEST MOREHEAD NEIGHBORHOOD STRATEGY AREA | JOB NO. 5I2-75-102 |
|---|---|---|
| | | FILE NO. 73-09 |
| | PROPERTY OF | SHEET 1 OF 2 |
| DRAWN BY M.S. | CITY OF CHARLOTTE | |
| CHECKED BY | | |
| CITY ENGINEER | DATE APRIL 3, 1981 SCALE 1" = 40' | |

FILE 73-092-16

DUNCAN-PARNELL, INC., CHARLOTTE 279