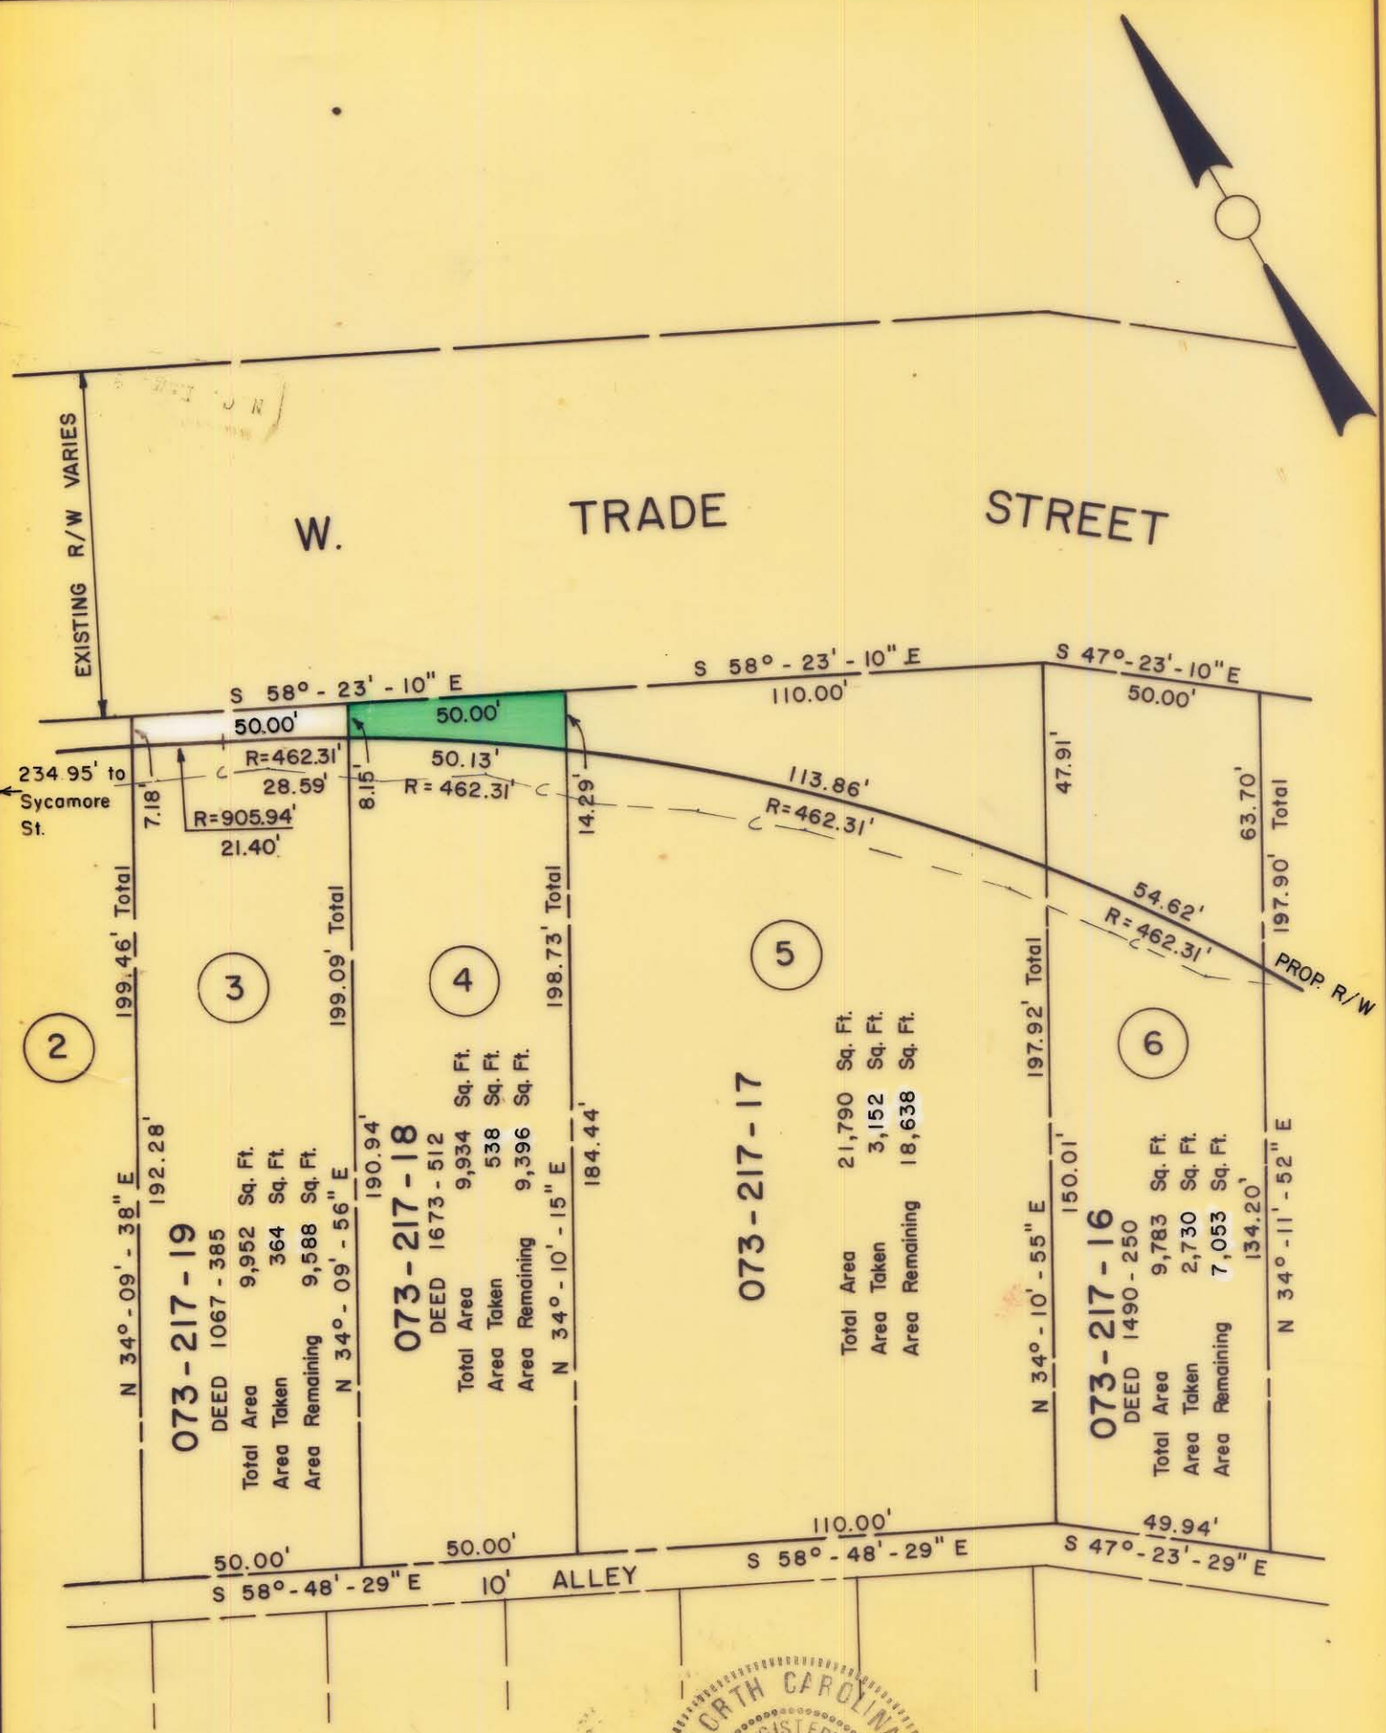

NORTH CAROLINA REGISTERED SEAL 6233 ENGINEER STEPHEN A. GILBERT

NOTE: Property corners shown circled were located by actual survey. Bearings are based on N.C. COORDINATE SYSTEM

This plat was prepared under my supervision Stephen A Gilbert
N.C. Reg. Engineer No 6233

CITY OF CHARLOTTE
NORTH CAROLINA
DEPARTMENT OF PUBLIC WORKS
ENGINEERING DIVISION

REVISIONS	PROPOSED R/W TRADE-FOURTH CONNECTOR PROJECT NO. 513-73-083	JOB NO.
		FILE NO. RW 107
DRAWN BY CSC	PARCEL NO. 4	SHEET 4
CHECKED BY RW		OF 29
CITY ENGINEER	DATE April 22, 1975 SCALE 1" = 40'	

FILE 73-217-01