TOTAL AREA: 47,504.40 SQ.FT. = 1.090 ACRES

AREA TAKEN: 14,110.65 SQ.FT. = 0.323 ACRES

AREA REMAINING: 33,393.74 SQ.FT. = 0.766 ACRES

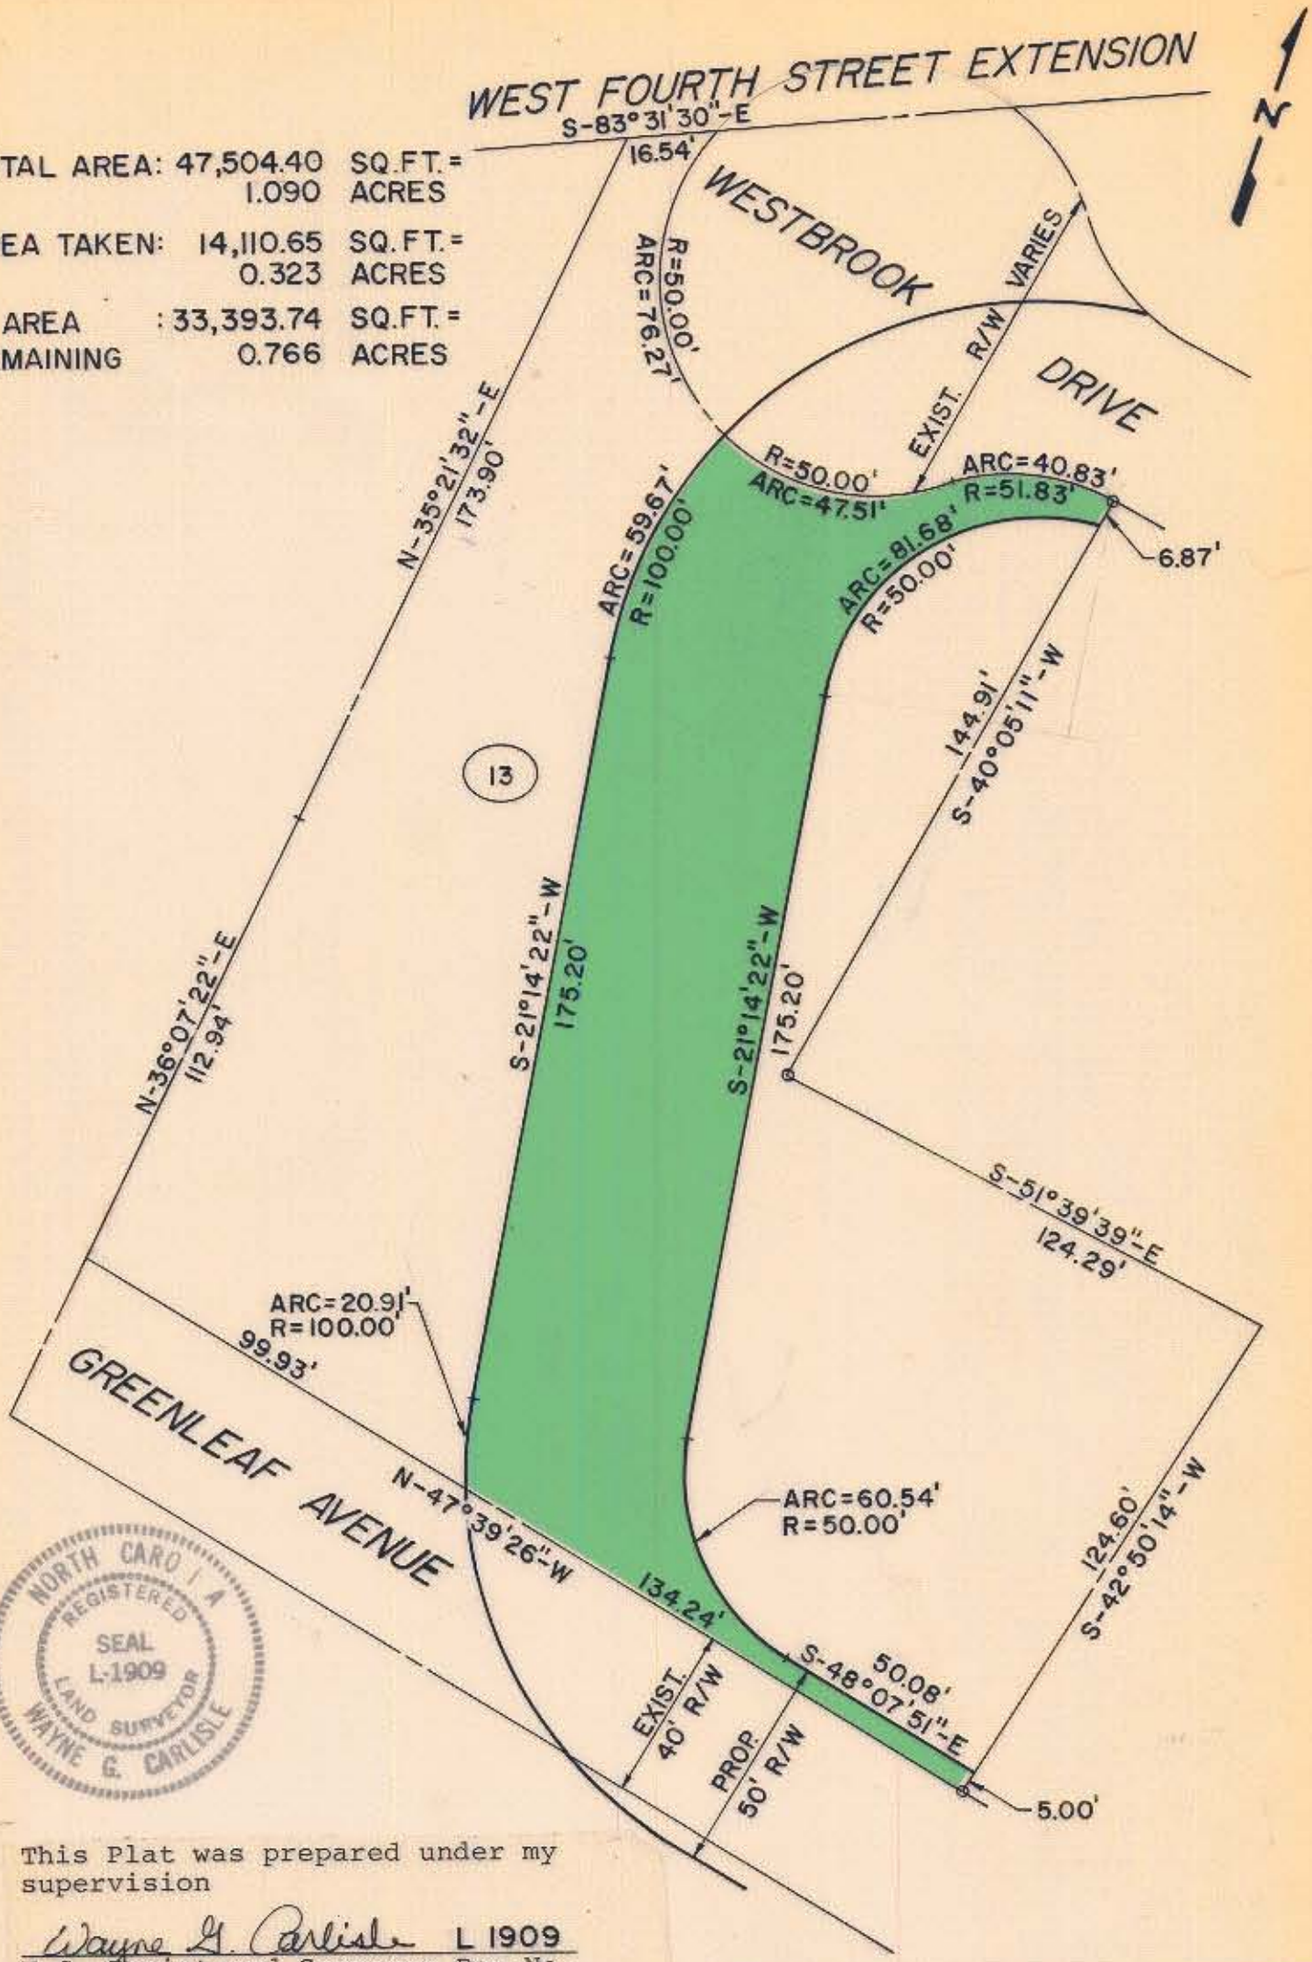

NORTH CAROLINA REGISTERED SEAL L-1909 LAND SURVEYOR WAYNE G. CARLISLE

This Plat was prepared under my supervision

Wayne G. Carlisle L 1909
N.C. Registered Surveyor Reg.No.

NOTE: Property corners shown circled were located by actual survey.
Bearings are based on PROPERTY LINES, WEST FOURTH ST. EXTENSION.

This map was prepared for the purpose of obtaining right of way only and is not intended to be a boundary survey of the property shown.

CITY OF CHARLOTTE
NORTH CAROLINA
COMMUNITY DEVELOPMENT DEPARTMENT

REVISIONS	PROPOSED R/W PROP. WESTBROOK CONNECTER THIRD WARD	JOB NO. 75175 FILE NO.
	PARCEL 13	SHEET
DRAWN BY: C.T.A. CHECKED BY:		OF
CITY ENGINEER	DATE 11-9-76 SCALE 1"=40'	

73-222-01

1073-221-30/01/26/25