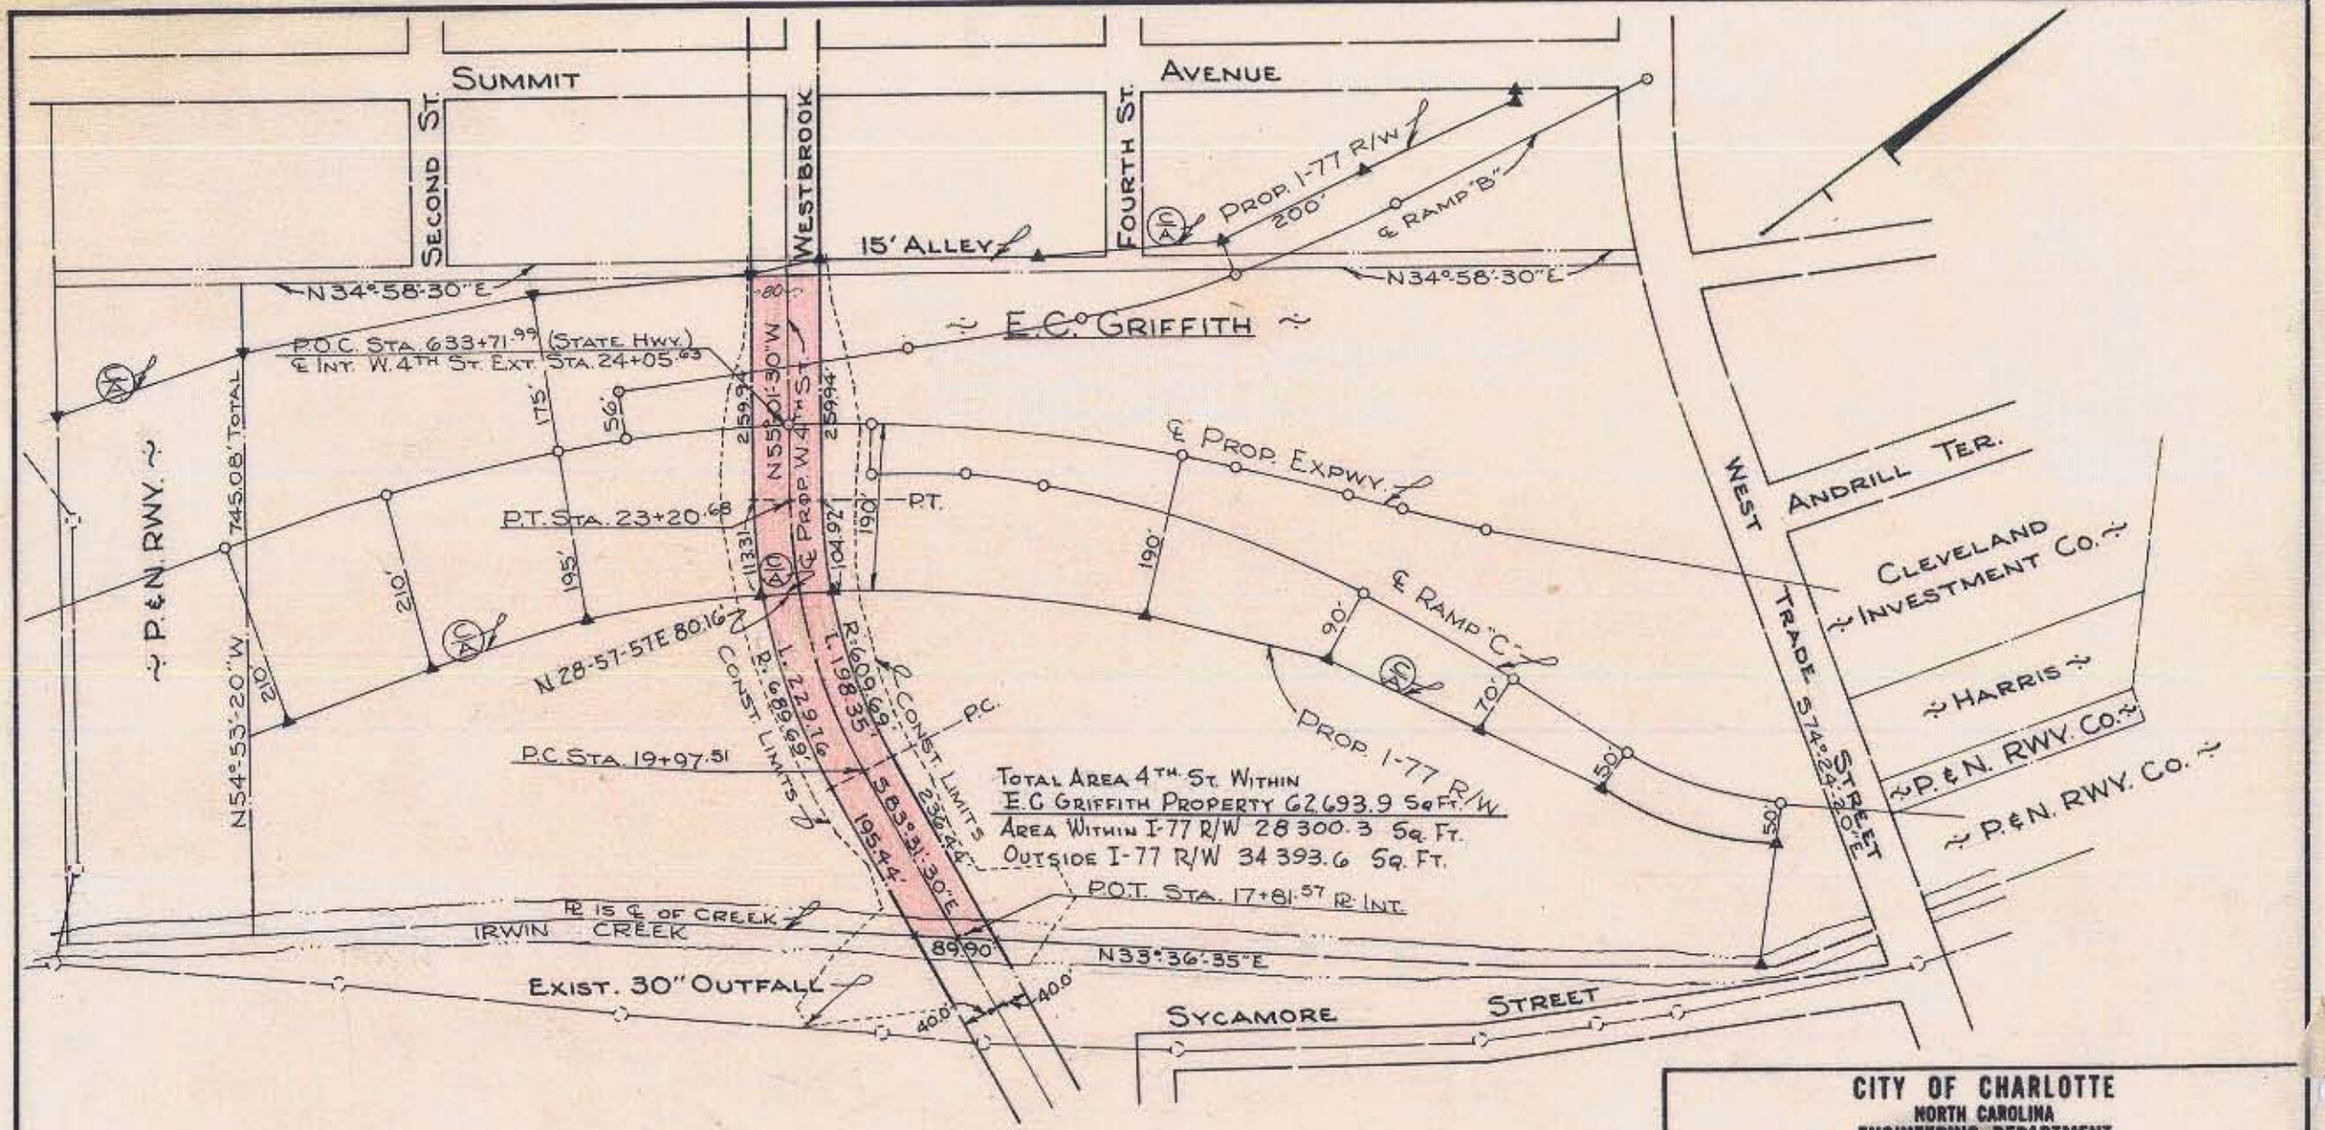

NOTE: Property corners shown circled were located by actual survey. Bearings are based on PLAT OF WESLEY HEIGHTS.

This plat was prepared under my supervision

N.C. Reg. Engineer No

Approved by

R/W Agent

CITY OF CHARLOTTE
NORTH CAROLINA
ENGINEERING DEPARTMENT

REVISIONS	WEST FOURTH STREET EXTENSION	JOB NO. 137
2/13/68 ADDED AREA INSIDE ℄ OUTSIDE I-77 R/W		FILE NO.
DRAWN BY E.E.F.	PROPERTY OF E.C. GRIFFITH	SHEET 40
CHECKED BY RRW		OF 70
CITY ENGINEER	DATE JAN., 68 SCALE 1"=200'	

23-231-13