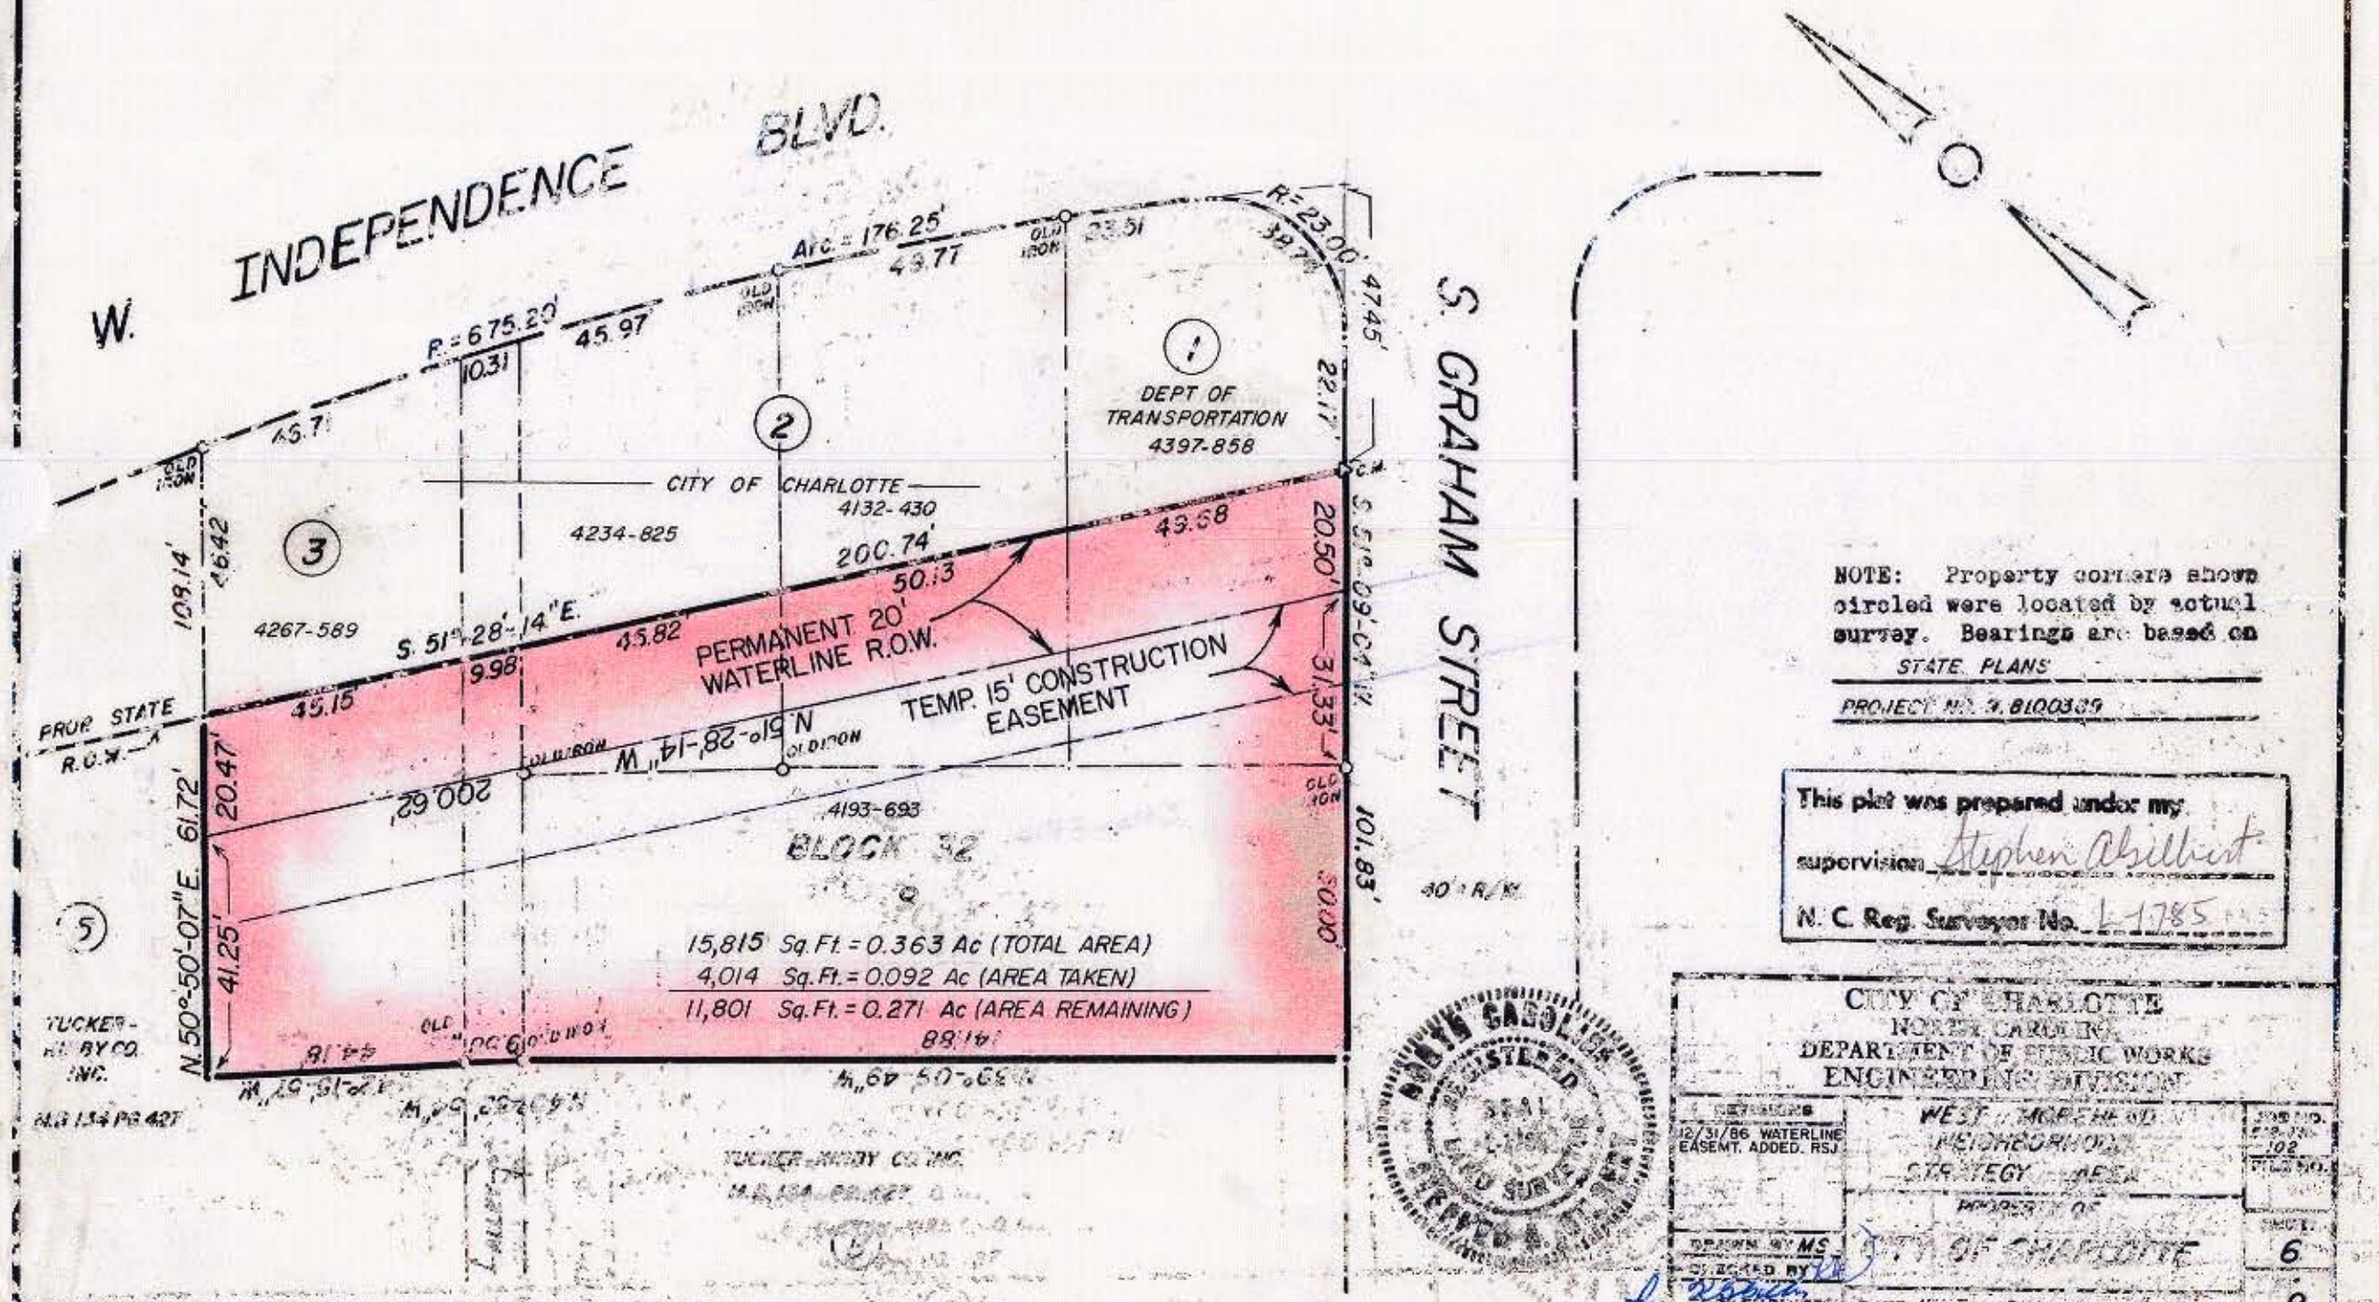

NOTE: Property corners shown circled were located by actual survey. Bearings are based on STATE PLANS

PROJECT NO. 9.8100309

This plat was prepared under my supervision Stephen Abillent

N. C. Reg. Surveyor No. L-1785

NORTH CAROLINA REGISTERED LAND SURVEYOR

CITY OF CHARLOTTE
NORTH CAROLINA
DEPARTMENT OF PUBLIC WORKS
ENGINEERING DIVISION

REVISIONS	WEST INDEPENDENCE NEIGHBORHOOD STRATEGY AREA	JOB NO. 102
12/31/86 WATERLINE EASEMT. ADDED. RSJ	PROJECT OF CITY OF CHARLOTTE	FILE NO.
DRAWN BY MS		SHT. 6
CHECKED BY	DATE JUNE 4 1987 SCALE 1" = 30'	9

DIXICAN-PARNELL, INC., CHARLOTTE 270