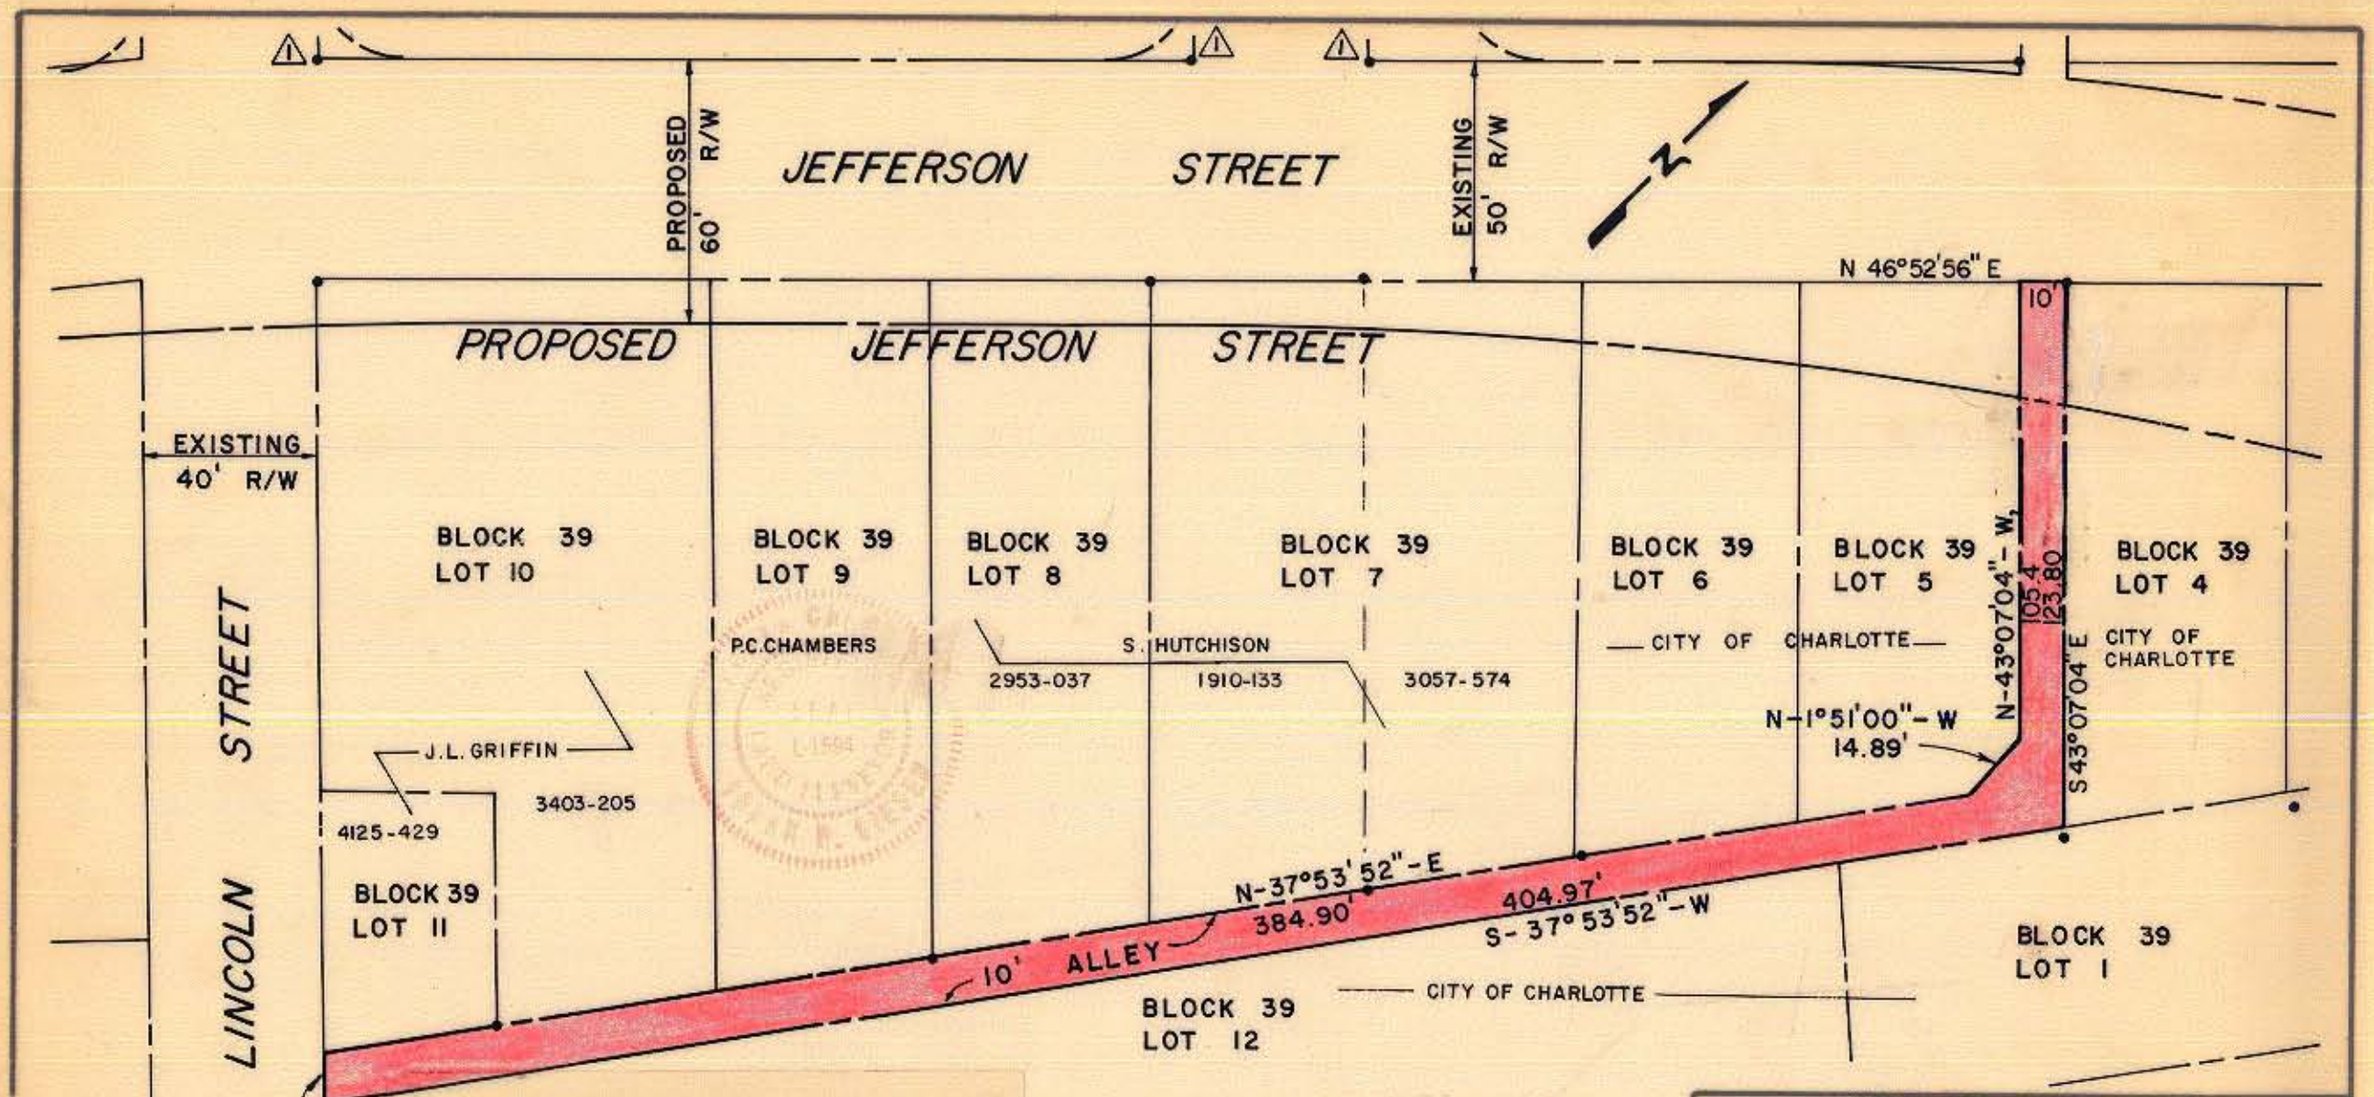

This Plat was prepared under my supervision

Frank H. Grier L 1594
N.C. Registered Surveyor Reg. No.

NOTE: Iron pins shown • were located by actual survey. ⚠ denotes iron pins that are actual property corners.

TOTAL AREA: 5,326.63 SQ. FT.
0.122 ACRES

Bearings are based on survey

CITY OF CHARLOTTE
NORTH CAROLINA
COMMUNITY DEVELOPMENT DEPARTMENT

REVISIONS 7-26-79 Alley in R/W	10' ALLEY BLOCK 39 S.E. FROM JEFFERSON ST.	JOB NO. 75175 FILE NO.
DRAWN BY C.T.A. CHECKED BY SAG CITY ENGINEER	WEST MOREHEAD COMMUNITY DEVELOPMENT STRATEGY AREA	SHEET 4 OF 8
	DATE AUG, 1978 SCALE 1" = 40'	

73-08 271-