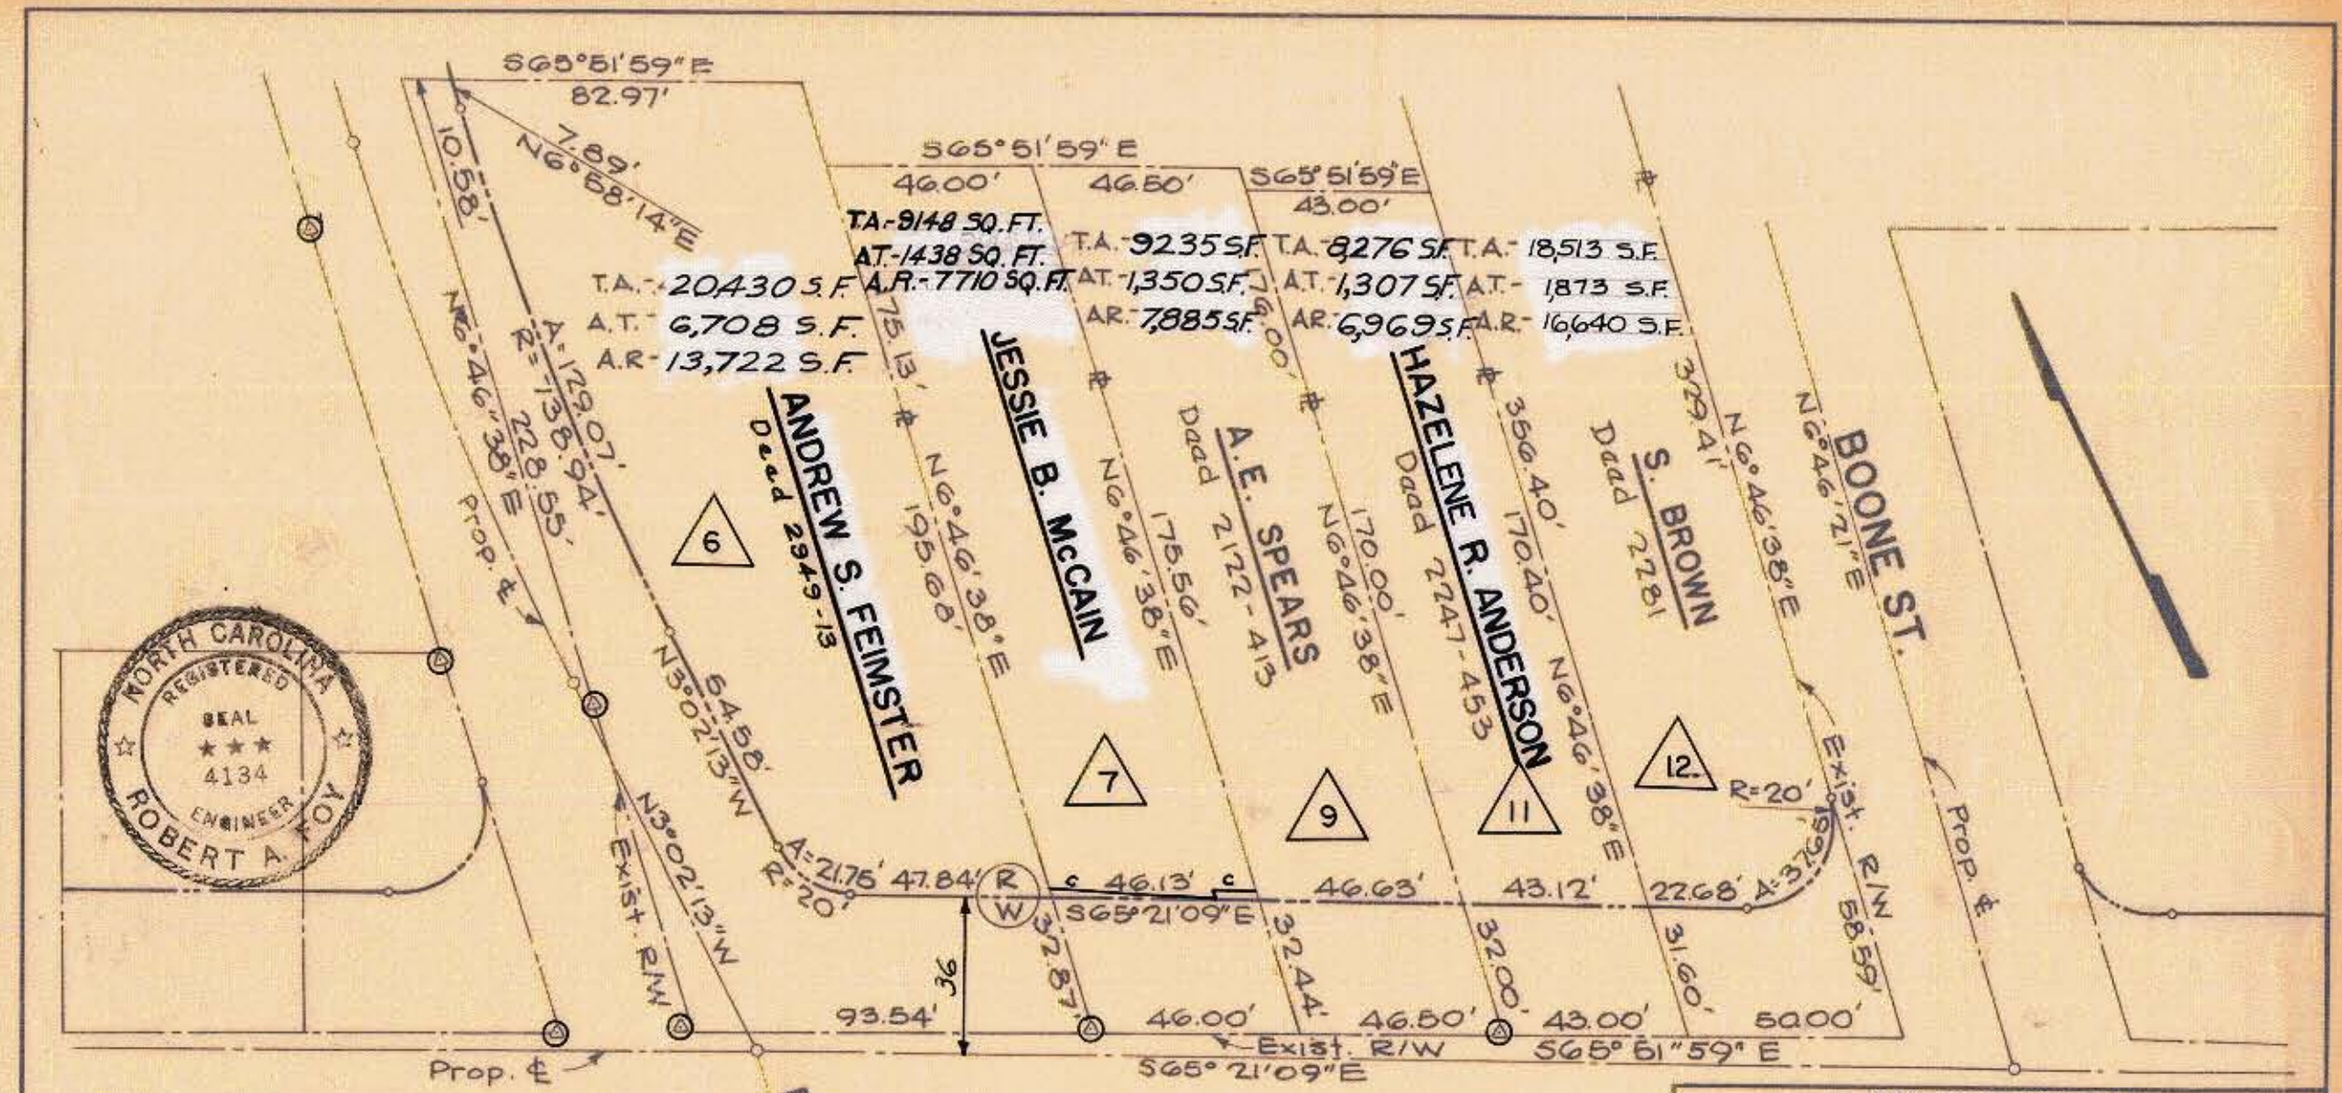

NORTH CAROLINA REGISTERED SEAL 4134 ENGINEER ROBERT A. TOY

THIS PLAT WAS PREPARED UNDER MY SUPERVISION. Robert A. Toy
N. C. REG. ENGINEER NO. 4134

NOTE: PROPERTY CORNERS SHOWN CIRCLED WERE LOCATED BY ACTUAL SURVEY. BEARINGS ARE BASED ON MAGNETIC NORTH.

CITY OF CHARLOTTE
NORTH CAROLINA
DEPARTMENT OF PUBLIC WORKS
ENGINEERING DIVISION

REVISIONS	PROPOSED R/W OAKLAWN AVE.
AREA SQ. FT. 8/73	JOB NO.
-	FILE NO.
DRAWN BY K.P.S.	PROPERTY OF JESSIE B. McCAIN
CHECKED BY	SHEET 7 OF 55
CITY ENGINEER	DATE Sept 1972 SCALE 1"=40'

25-021-07