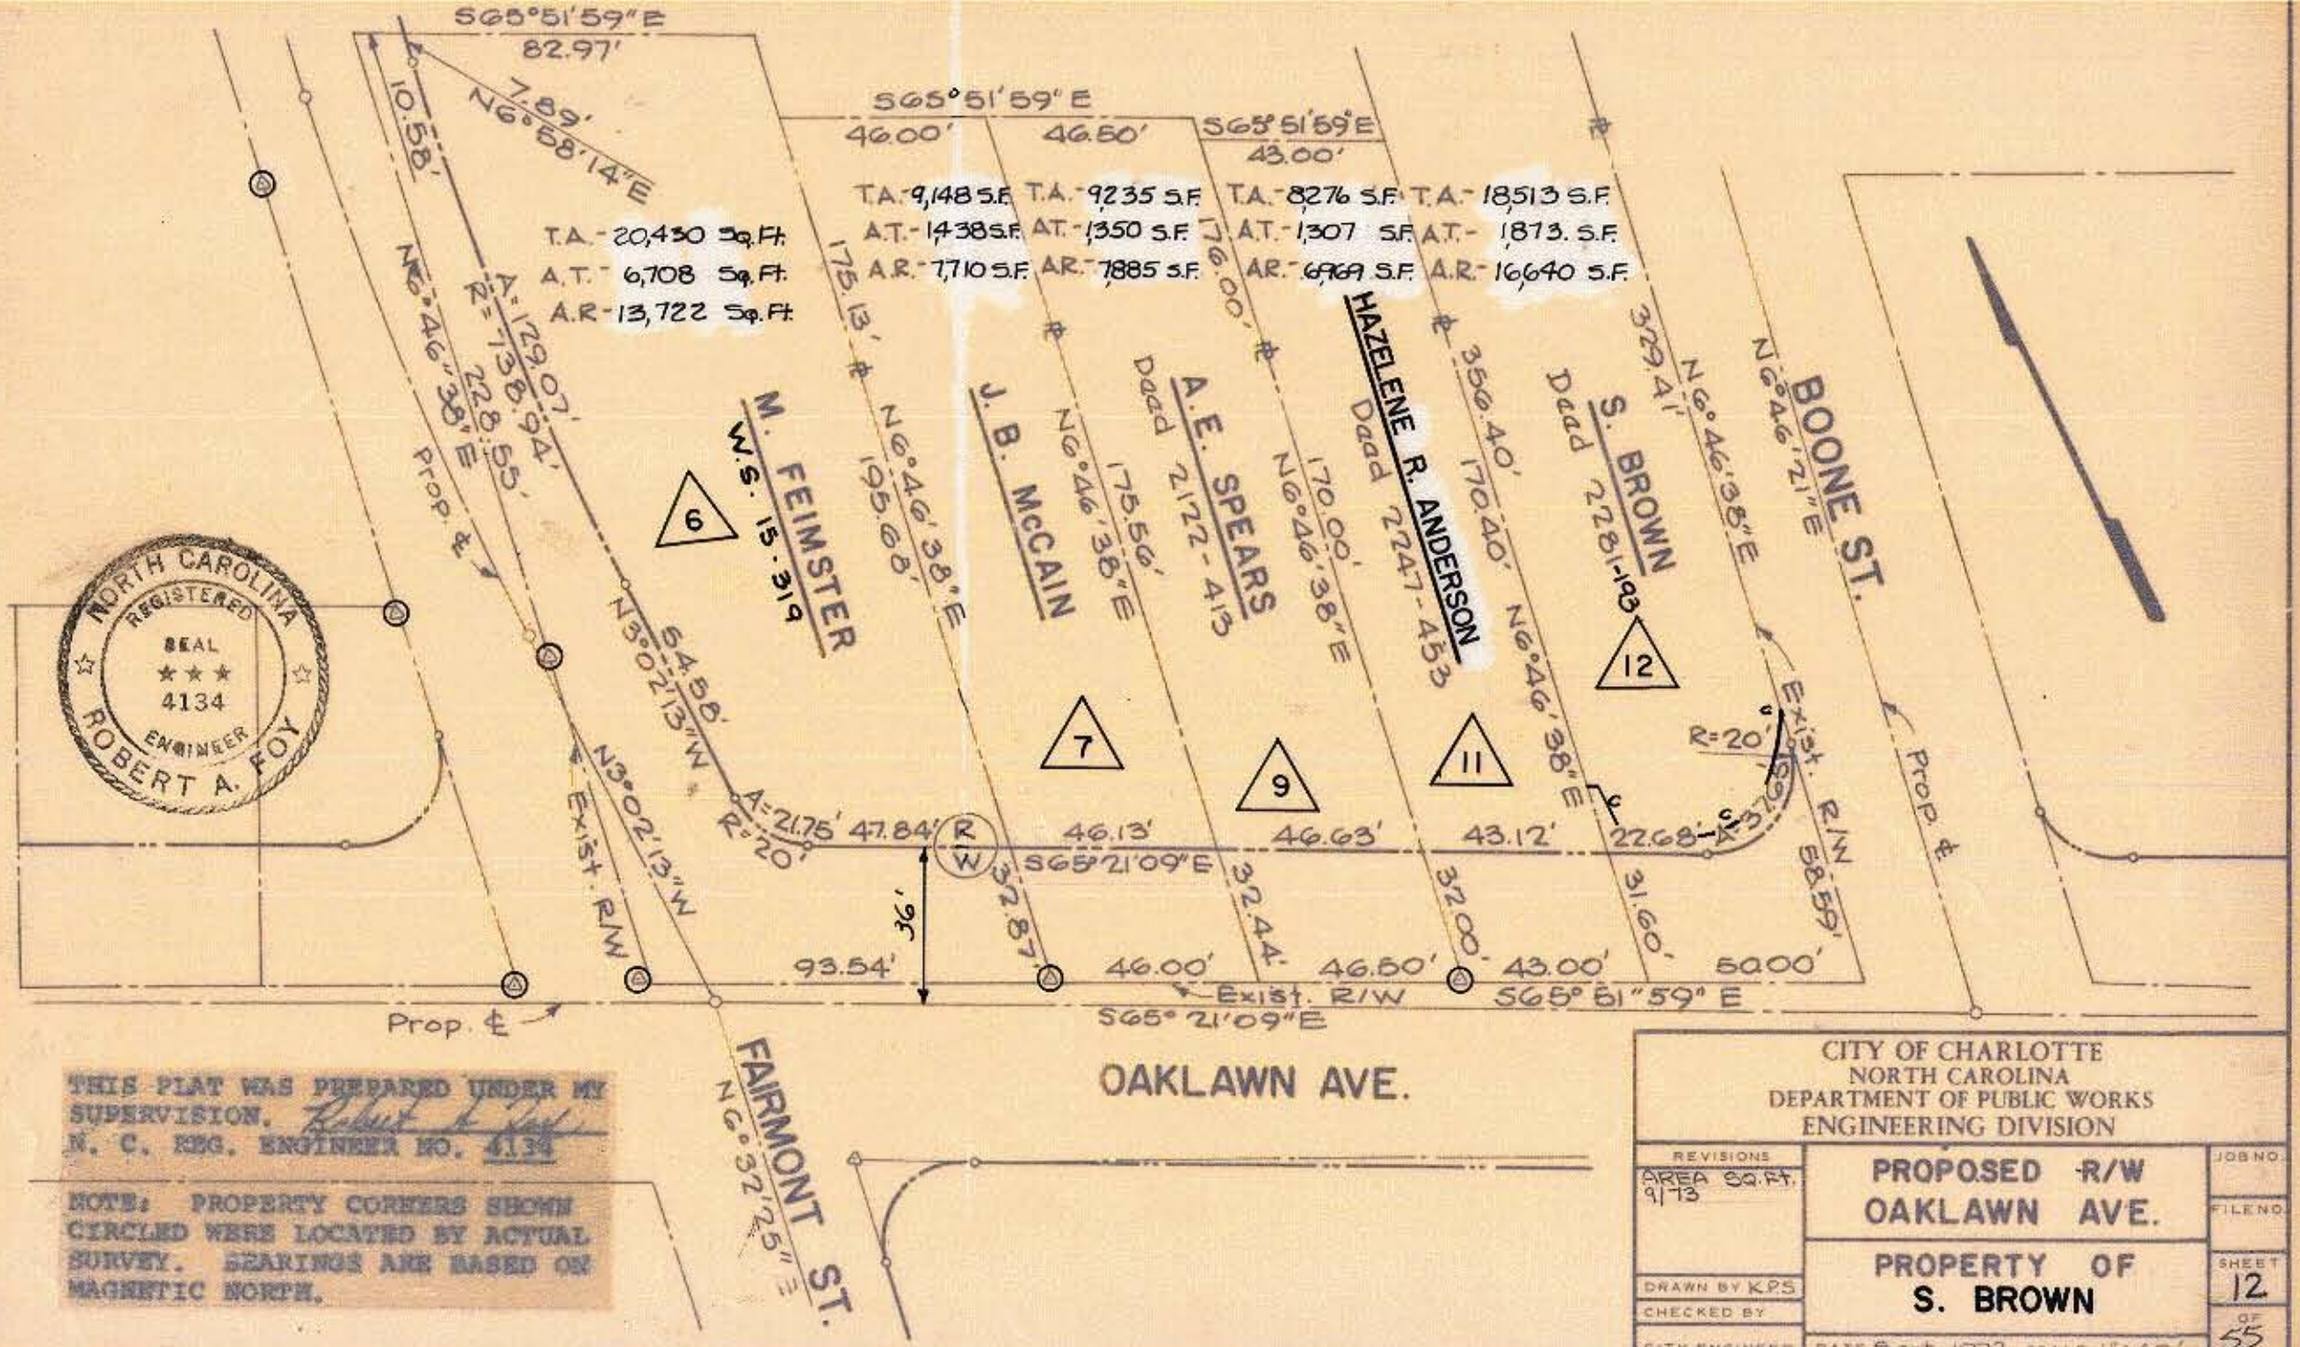

THIS PLAT WAS PREPARED UNDER MY SUPERVISION. Robert A. Foy
N. C. REG. ENGINEER NO. 4134

NOTE: PROPERTY CORNERS SHOWN CIRCLED WERE LOCATED BY ACTUAL SURVEY. BEARINGS ARE BASED ON MAGNETIC NORTH.

CITY OF CHARLOTTE
NORTH CAROLINA
DEPARTMENT OF PUBLIC WORKS
ENGINEERING DIVISION

REVISIONS: AREA Sq.Ft. 9/73	PROPOSED R/W OAKLAWN AVE.	JOB NO.
		FILE NO.
DRAWN BY K.P.S	PROPERTY OF S. BROWN	SHEET 12 OF 55
CHECKED BY		
CITY ENGINEER	DATE Sept 1972 SCALE 1"=40'	

75-071-10