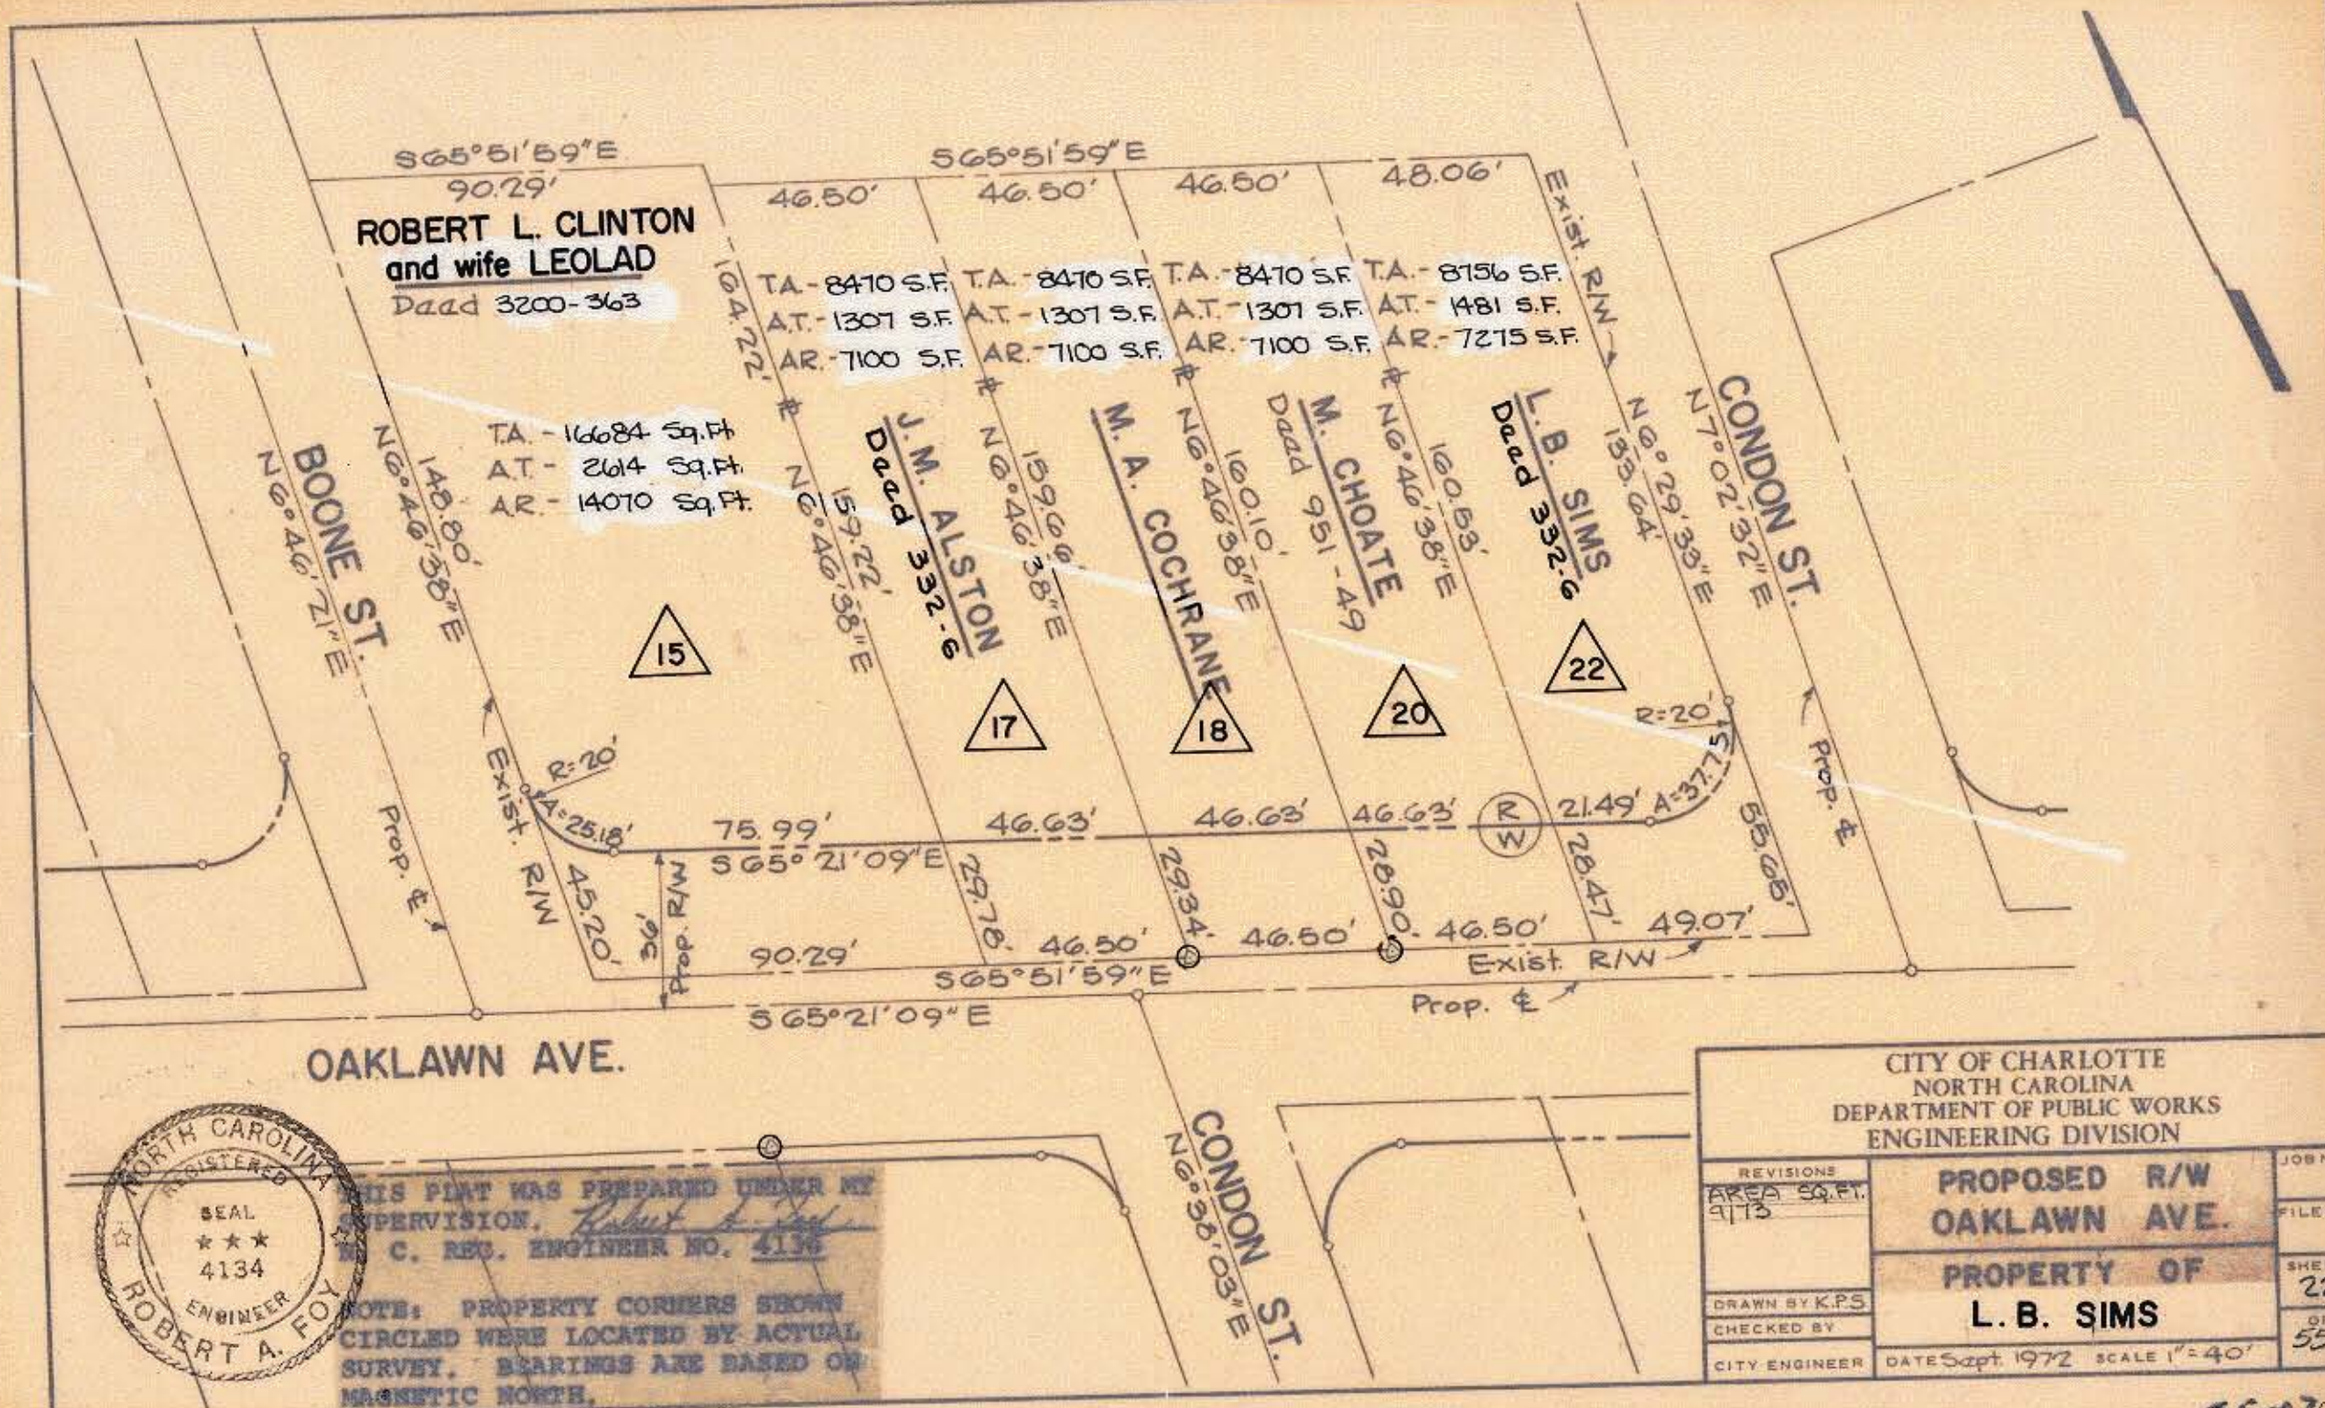

NORTH CAROLINA REGISTERED SEAL ★★★ 4134 ENGINEER ROBERT A. FOY

THIS PLAT WAS PREPARED UNDER MY SUPERVISION. Robert A. Foy
N. C. REG. ENGINEER NO. 4134

NOTE: PROPERTY CORNERS SHOWN CIRCLED WERE LOCATED BY ACTUAL SURVEY. BEARINGS ARE BASED ON MAGNETIC NORTH.

CITY OF CHARLOTTE
NORTH CAROLINA
DEPARTMENT OF PUBLIC WORKS
ENGINEERING DIVISION

REVISIONS: AREA SQ.FT. 9/73	PROPOSED R/W OAKLAWN AVE.	JOB NO.
		FILE NO.
DRAWN BY K.P.S.	PROPERTY OF L. B. SIMS	SHEET 22
CHECKED BY		OF 55
CITY ENGINEER	DATE Sept. 1972 SCALE 1"=40'	

55-072-05