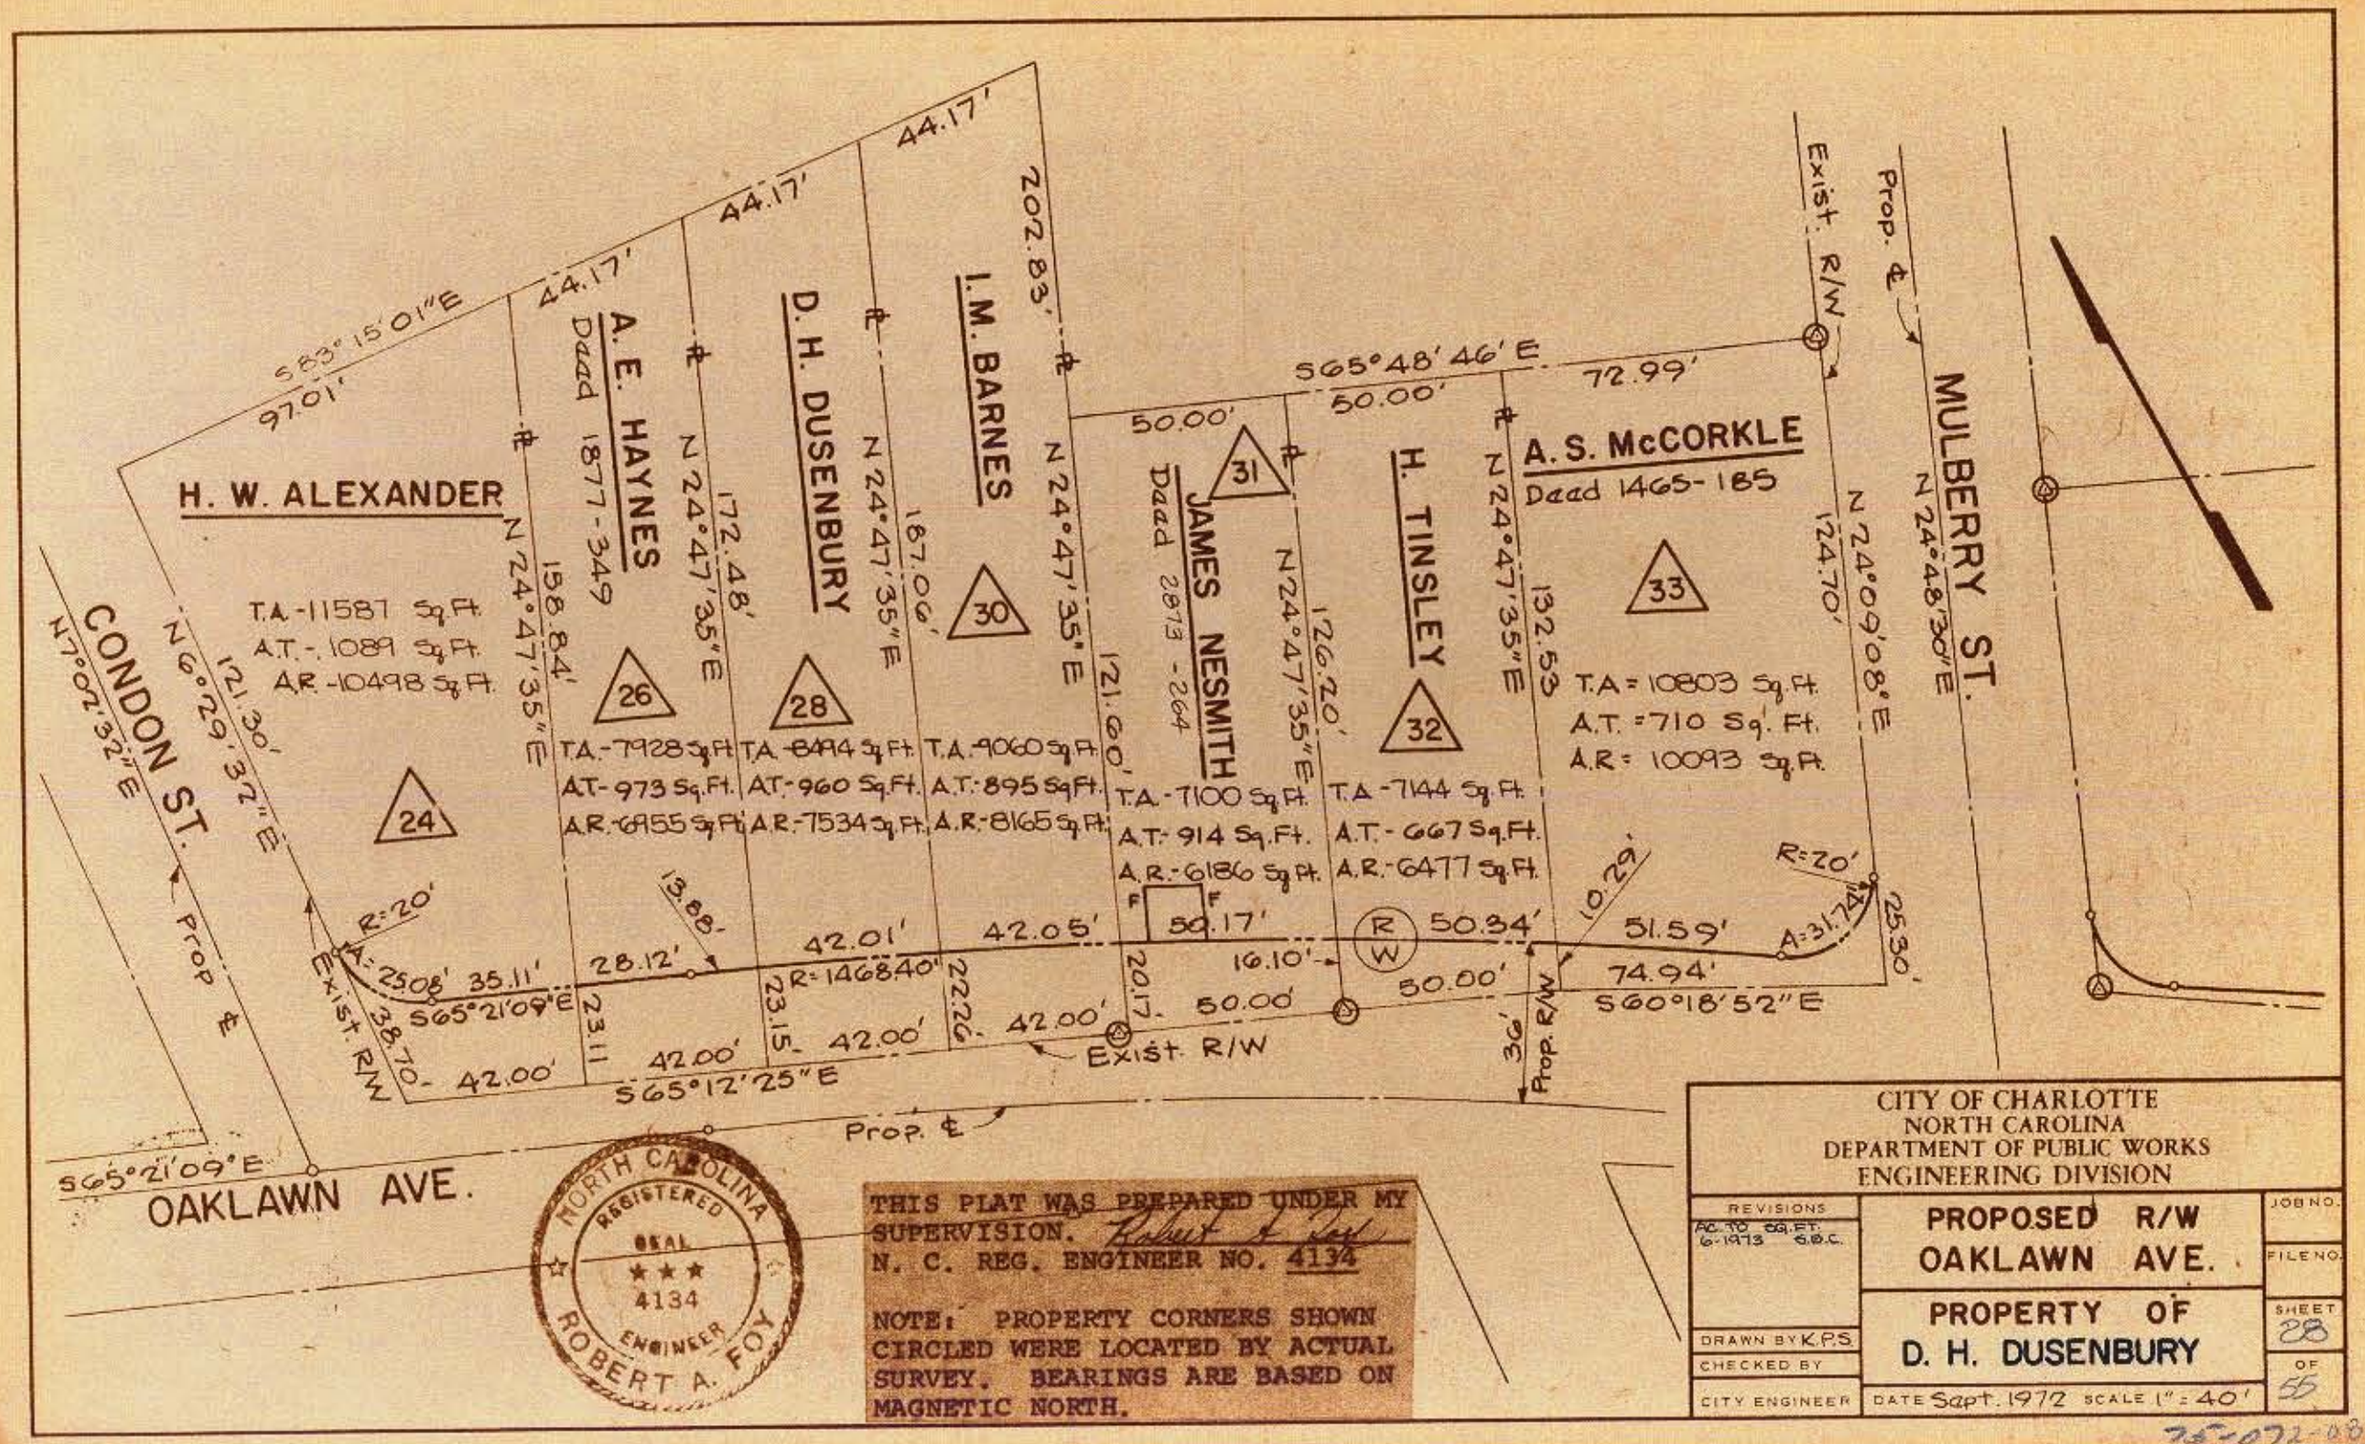

THIS PLAT WAS PREPARED UNDER MY SUPERVISION. Robert A. Foy
N. C. REG. ENGINEER NO. 4134

NOTE: PROPERTY CORNERS SHOWN CIRCLED WERE LOCATED BY ACTUAL SURVEY. BEARINGS ARE BASED ON MAGNETIC NORTH.

CITY OF CHARLOTTE
NORTH CAROLINA
DEPARTMENT OF PUBLIC WORKS
ENGINEERING DIVISION

REVISIONS: AC. TO SQ. FT. 6-1973 S.B.C.	PROPOSED R/W OAKLAWN AVE.	JOB NO.
		FILE NO.
DRAWN BY K.P.S.	PROPERTY OF D. H. DUSENBURY	SHEET 28
CHECKED BY		OF 55
CITY ENGINEER	DATE Sept. 1972 SCALE 1" = 40'	

75-072-08