THIS PLAT WAS PREPARED UNDER MY SUPERVISION. Robert A. Foy
N. C. REG. ENGINEER NO. 4134

NOTE: PROPERTY CORNERS SHOWN CIRCLED WERE LOCATED BY ACTUAL SURVEY. BEARINGS ARE BASED ON MAGNETIC NORTH.

NORTH CAROLINA REGISTERED SEAL ★★★ 4134 ENGINEER ROBERT A. FOY

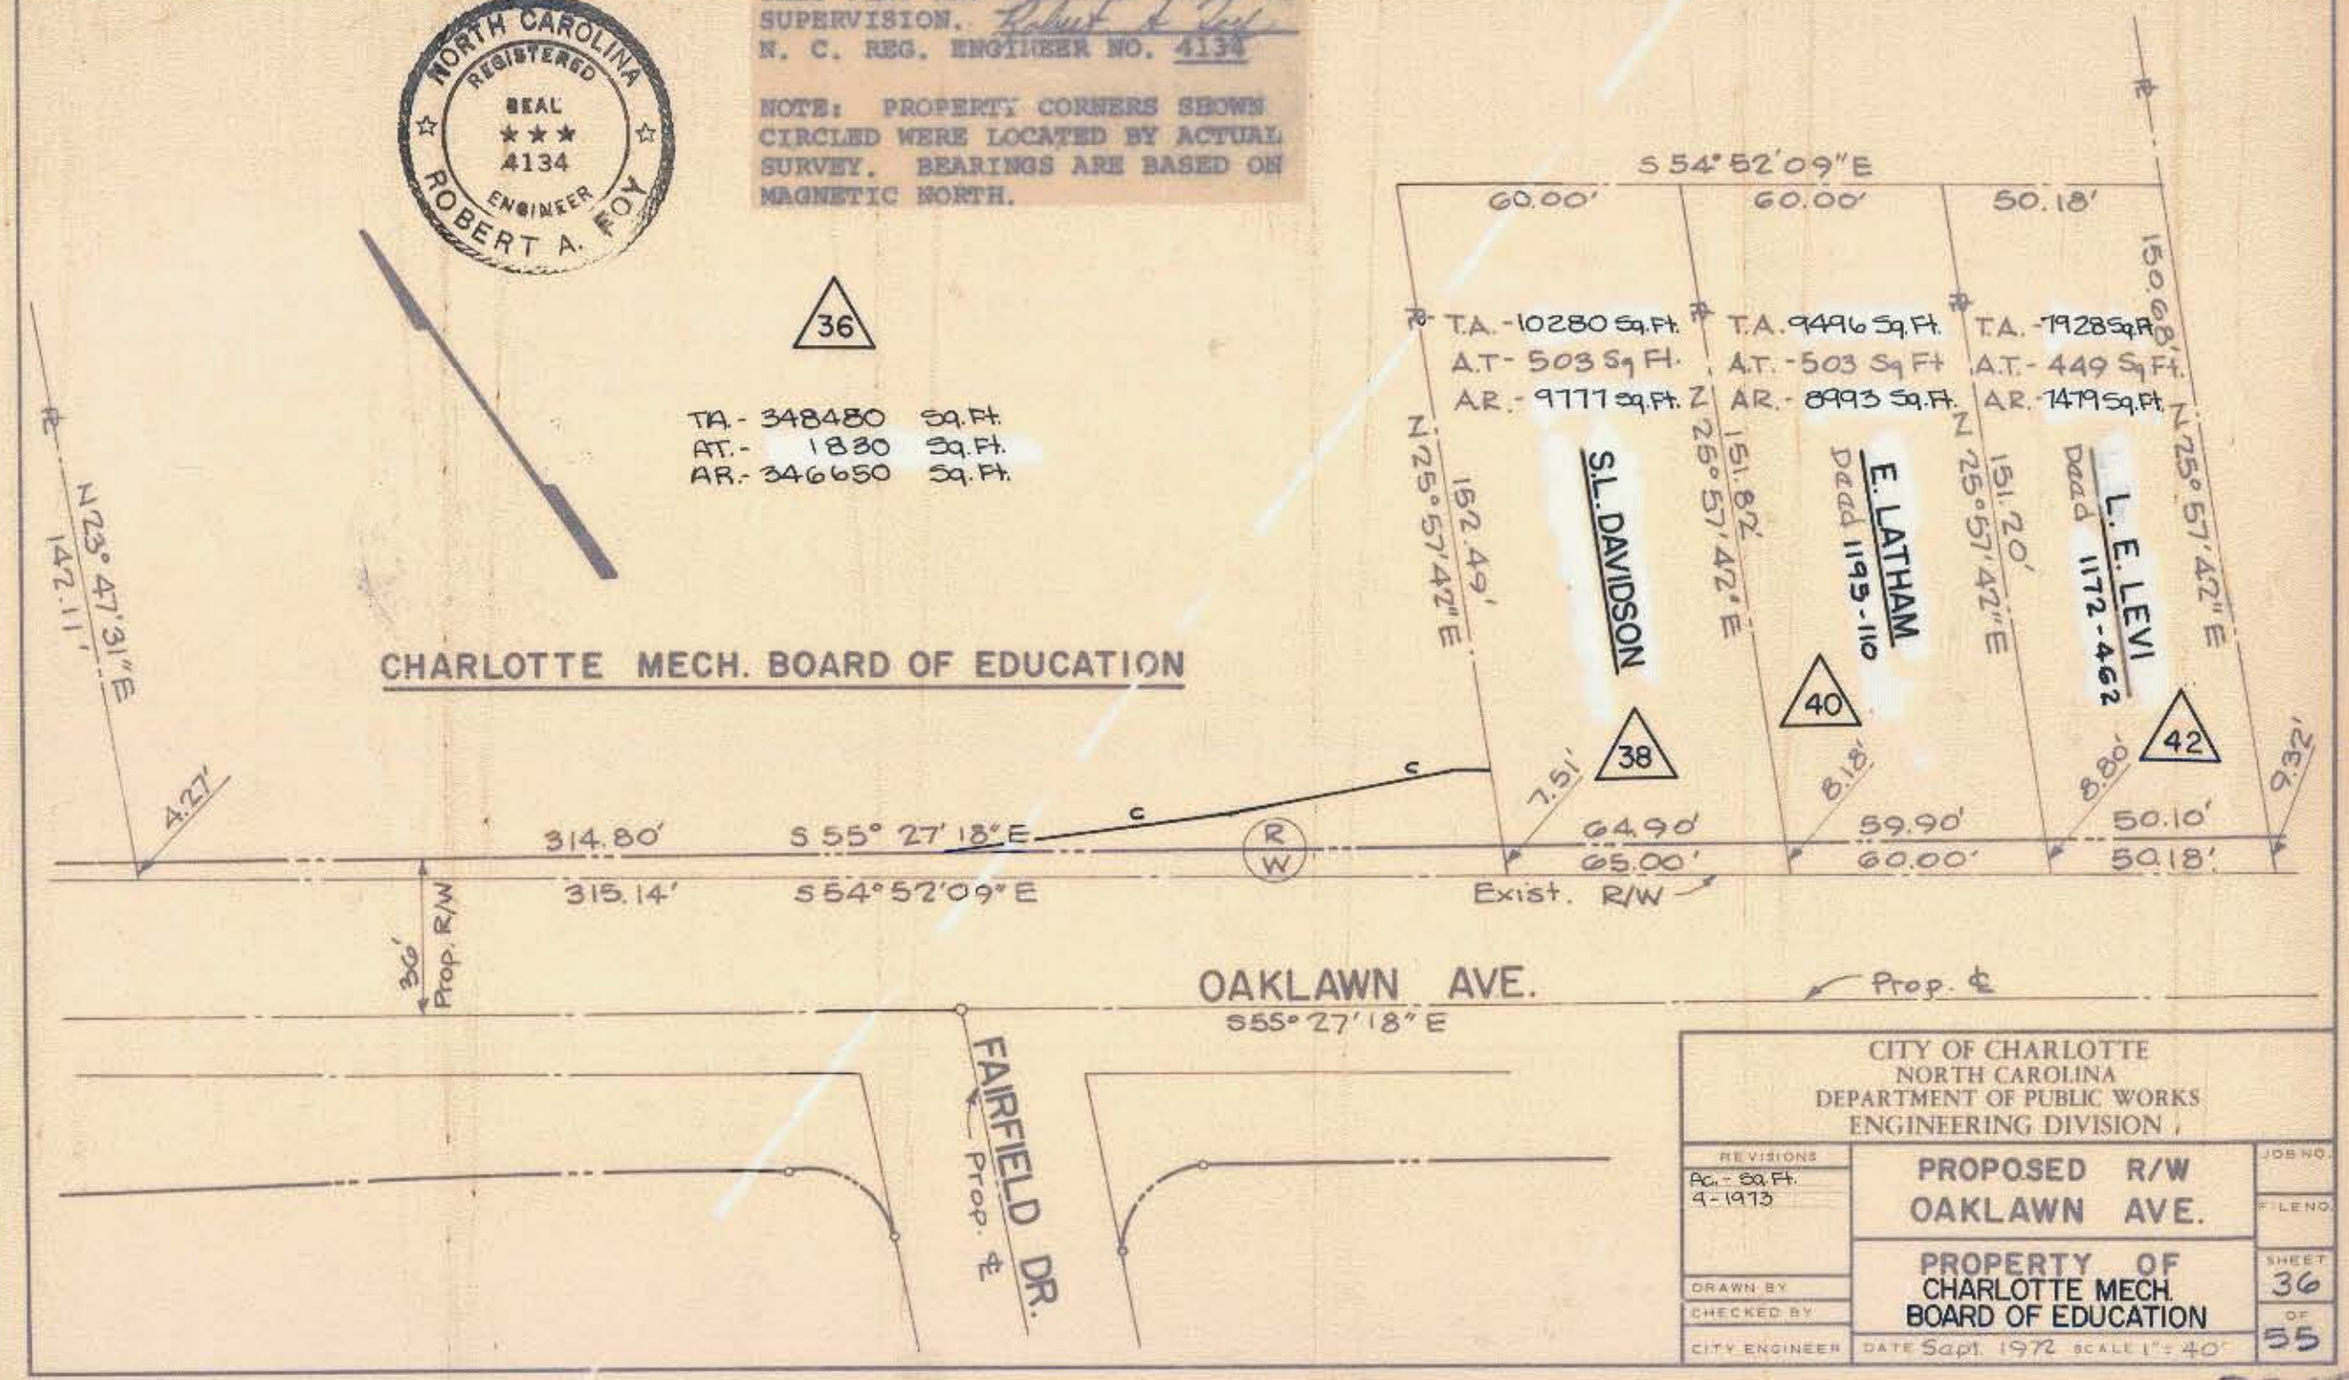

CITY OF CHARLOTTE
NORTH CAROLINA
DEPARTMENT OF PUBLIC WORKS
ENGINEERING DIVISION

REVISIONS	PROPOSED R/W OAKLAWN AVE.	JOB NO.
Ac. - Sq. Ft. 4-1973		FILE NO.
DRAWN BY	PROPERTY OF CHARLOTTE MECH. BOARD OF EDUCATION	SHEET 36
CHECKED BY		OF 55
CITY ENGINEER	DATE Sept. 1972 SCALE 1" = 40'	

75-083