NORTH CAROLINA REGISTERED SEAL ★★★ 4134 ENGINEER ROBERT A. FOY

THIS PLAT WAS PREPARED UNDER MY SUPERVISION. Robert A. Foy
N. C. REG. ENGINEER NO. 4134

NOTE: PROPERTY CORNERS SHOWN CIRCLED WERE LOCATED BY ACTUAL SURVEY. BEARINGS ARE BASED ON MAGNETIC NORTH.

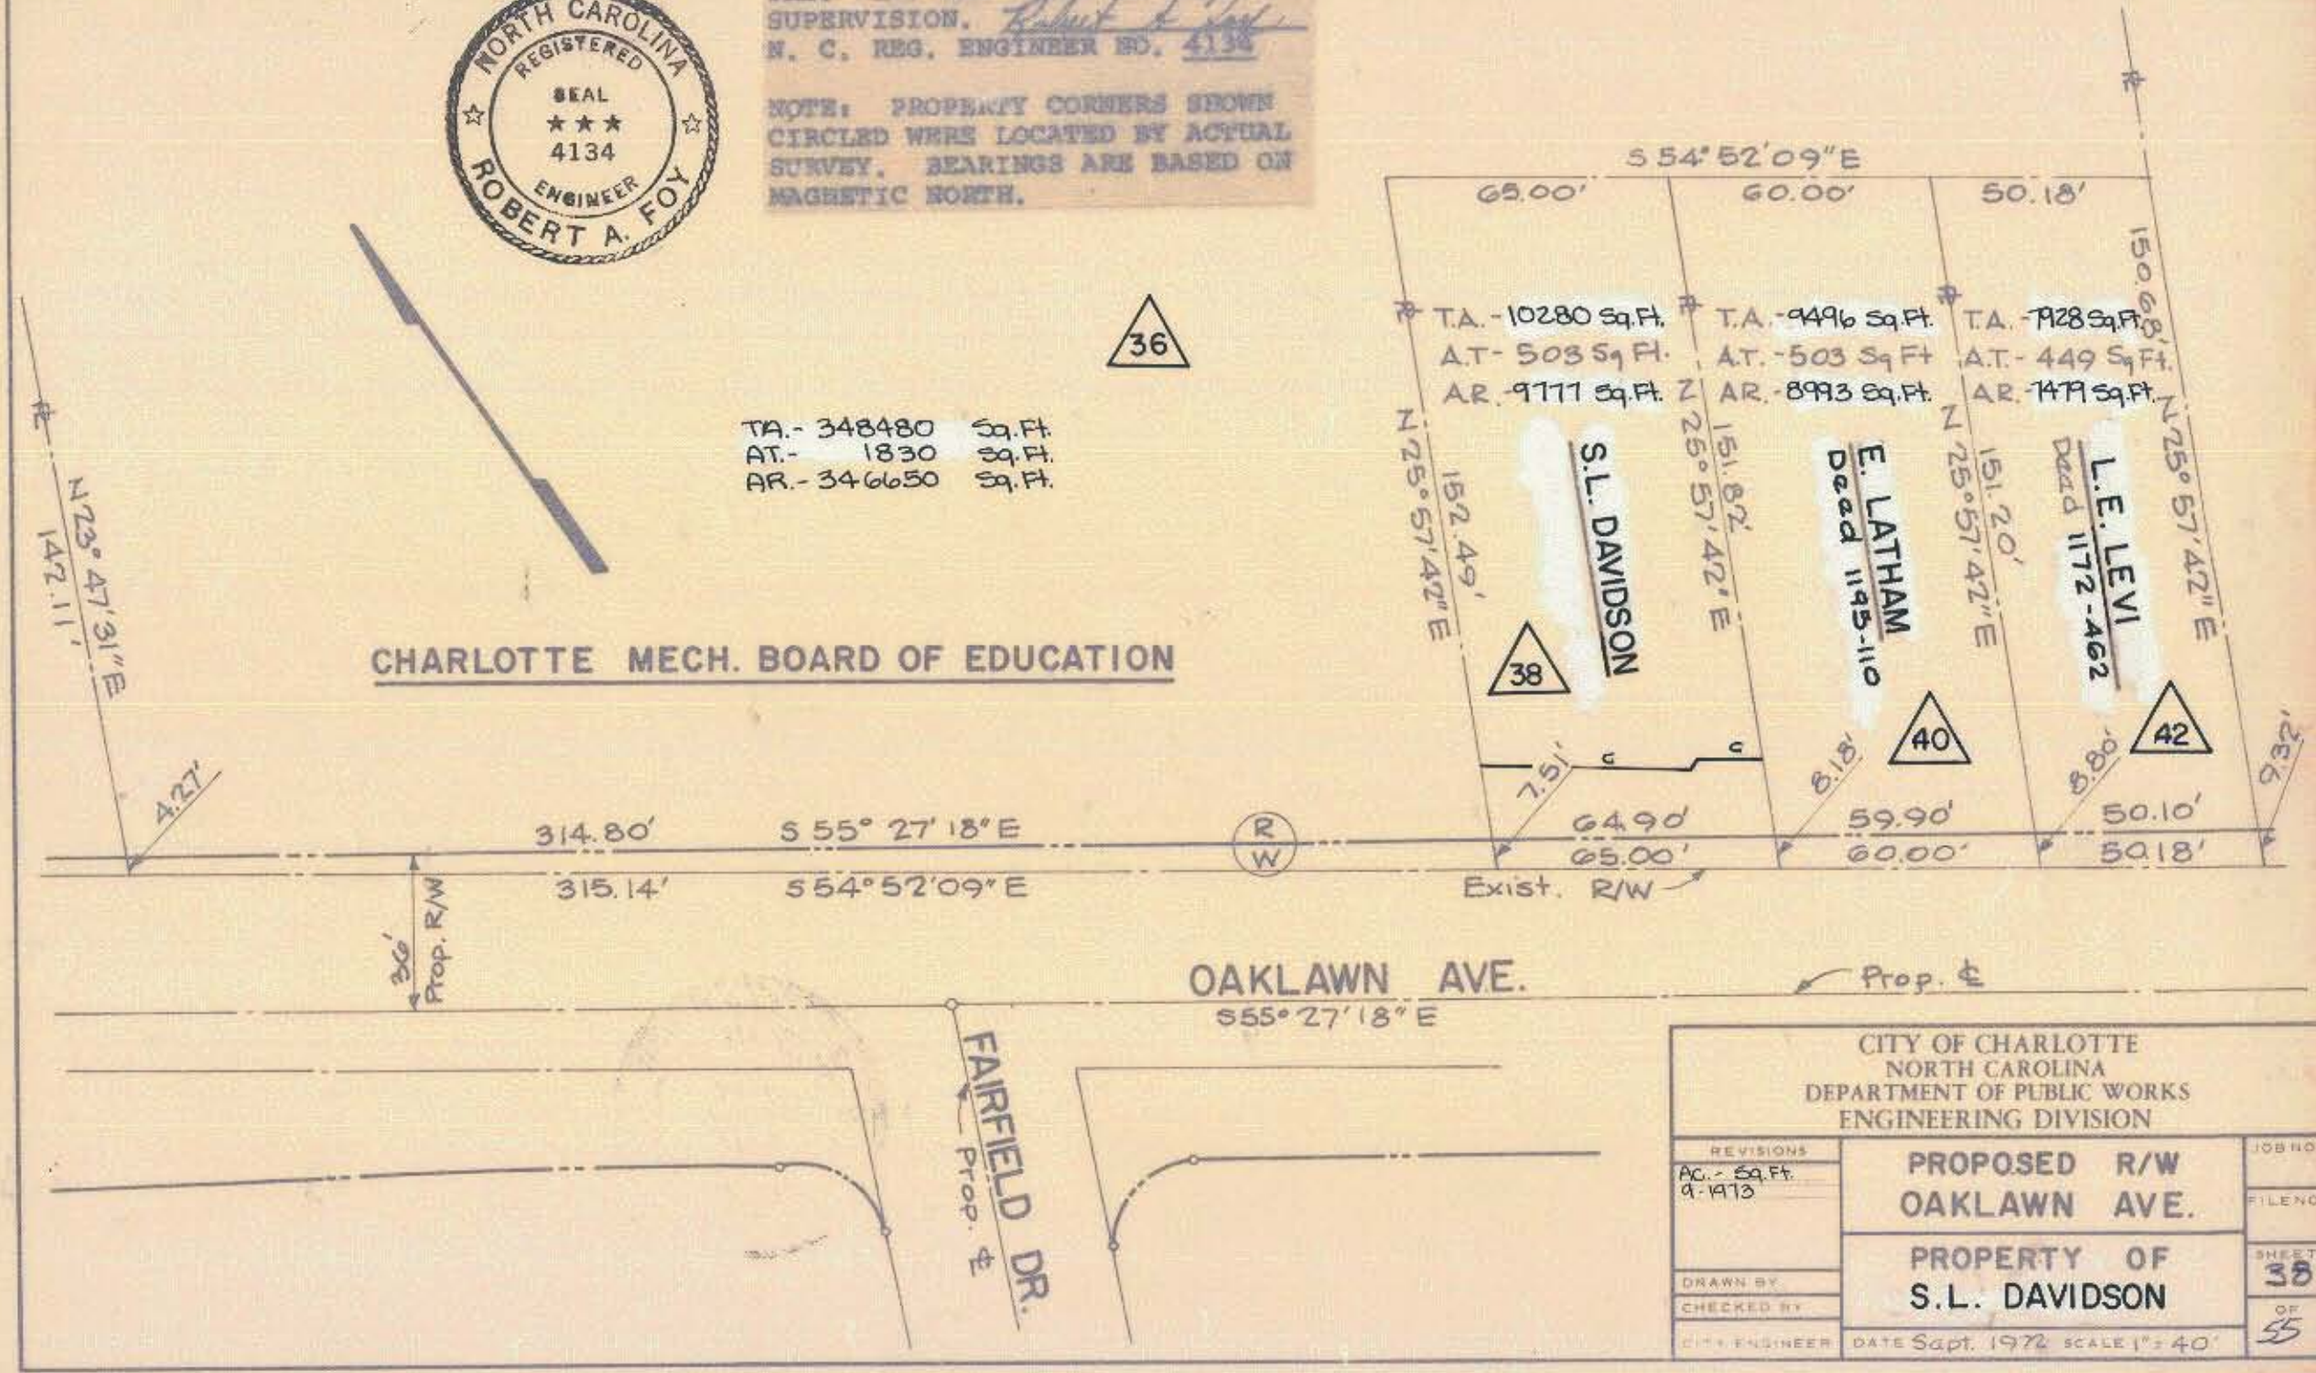

CITY OF CHARLOTTE
NORTH CAROLINA
DEPARTMENT OF PUBLIC WORKS
ENGINEERING DIVISION

REVISIONS: AC.- Sq.Ft. 9-1973	PROPOSED R/W OAKLAWN AVE.	JOB NO.
		FILE NO.
DRAWN BY	PROPERTY OF S.L. DAVIDSON	SHEET 38 OF 55
CHECKED BY		
CITY ENGINEER	DATE Sept. 1972 SCALE 1"=40'	

25-083