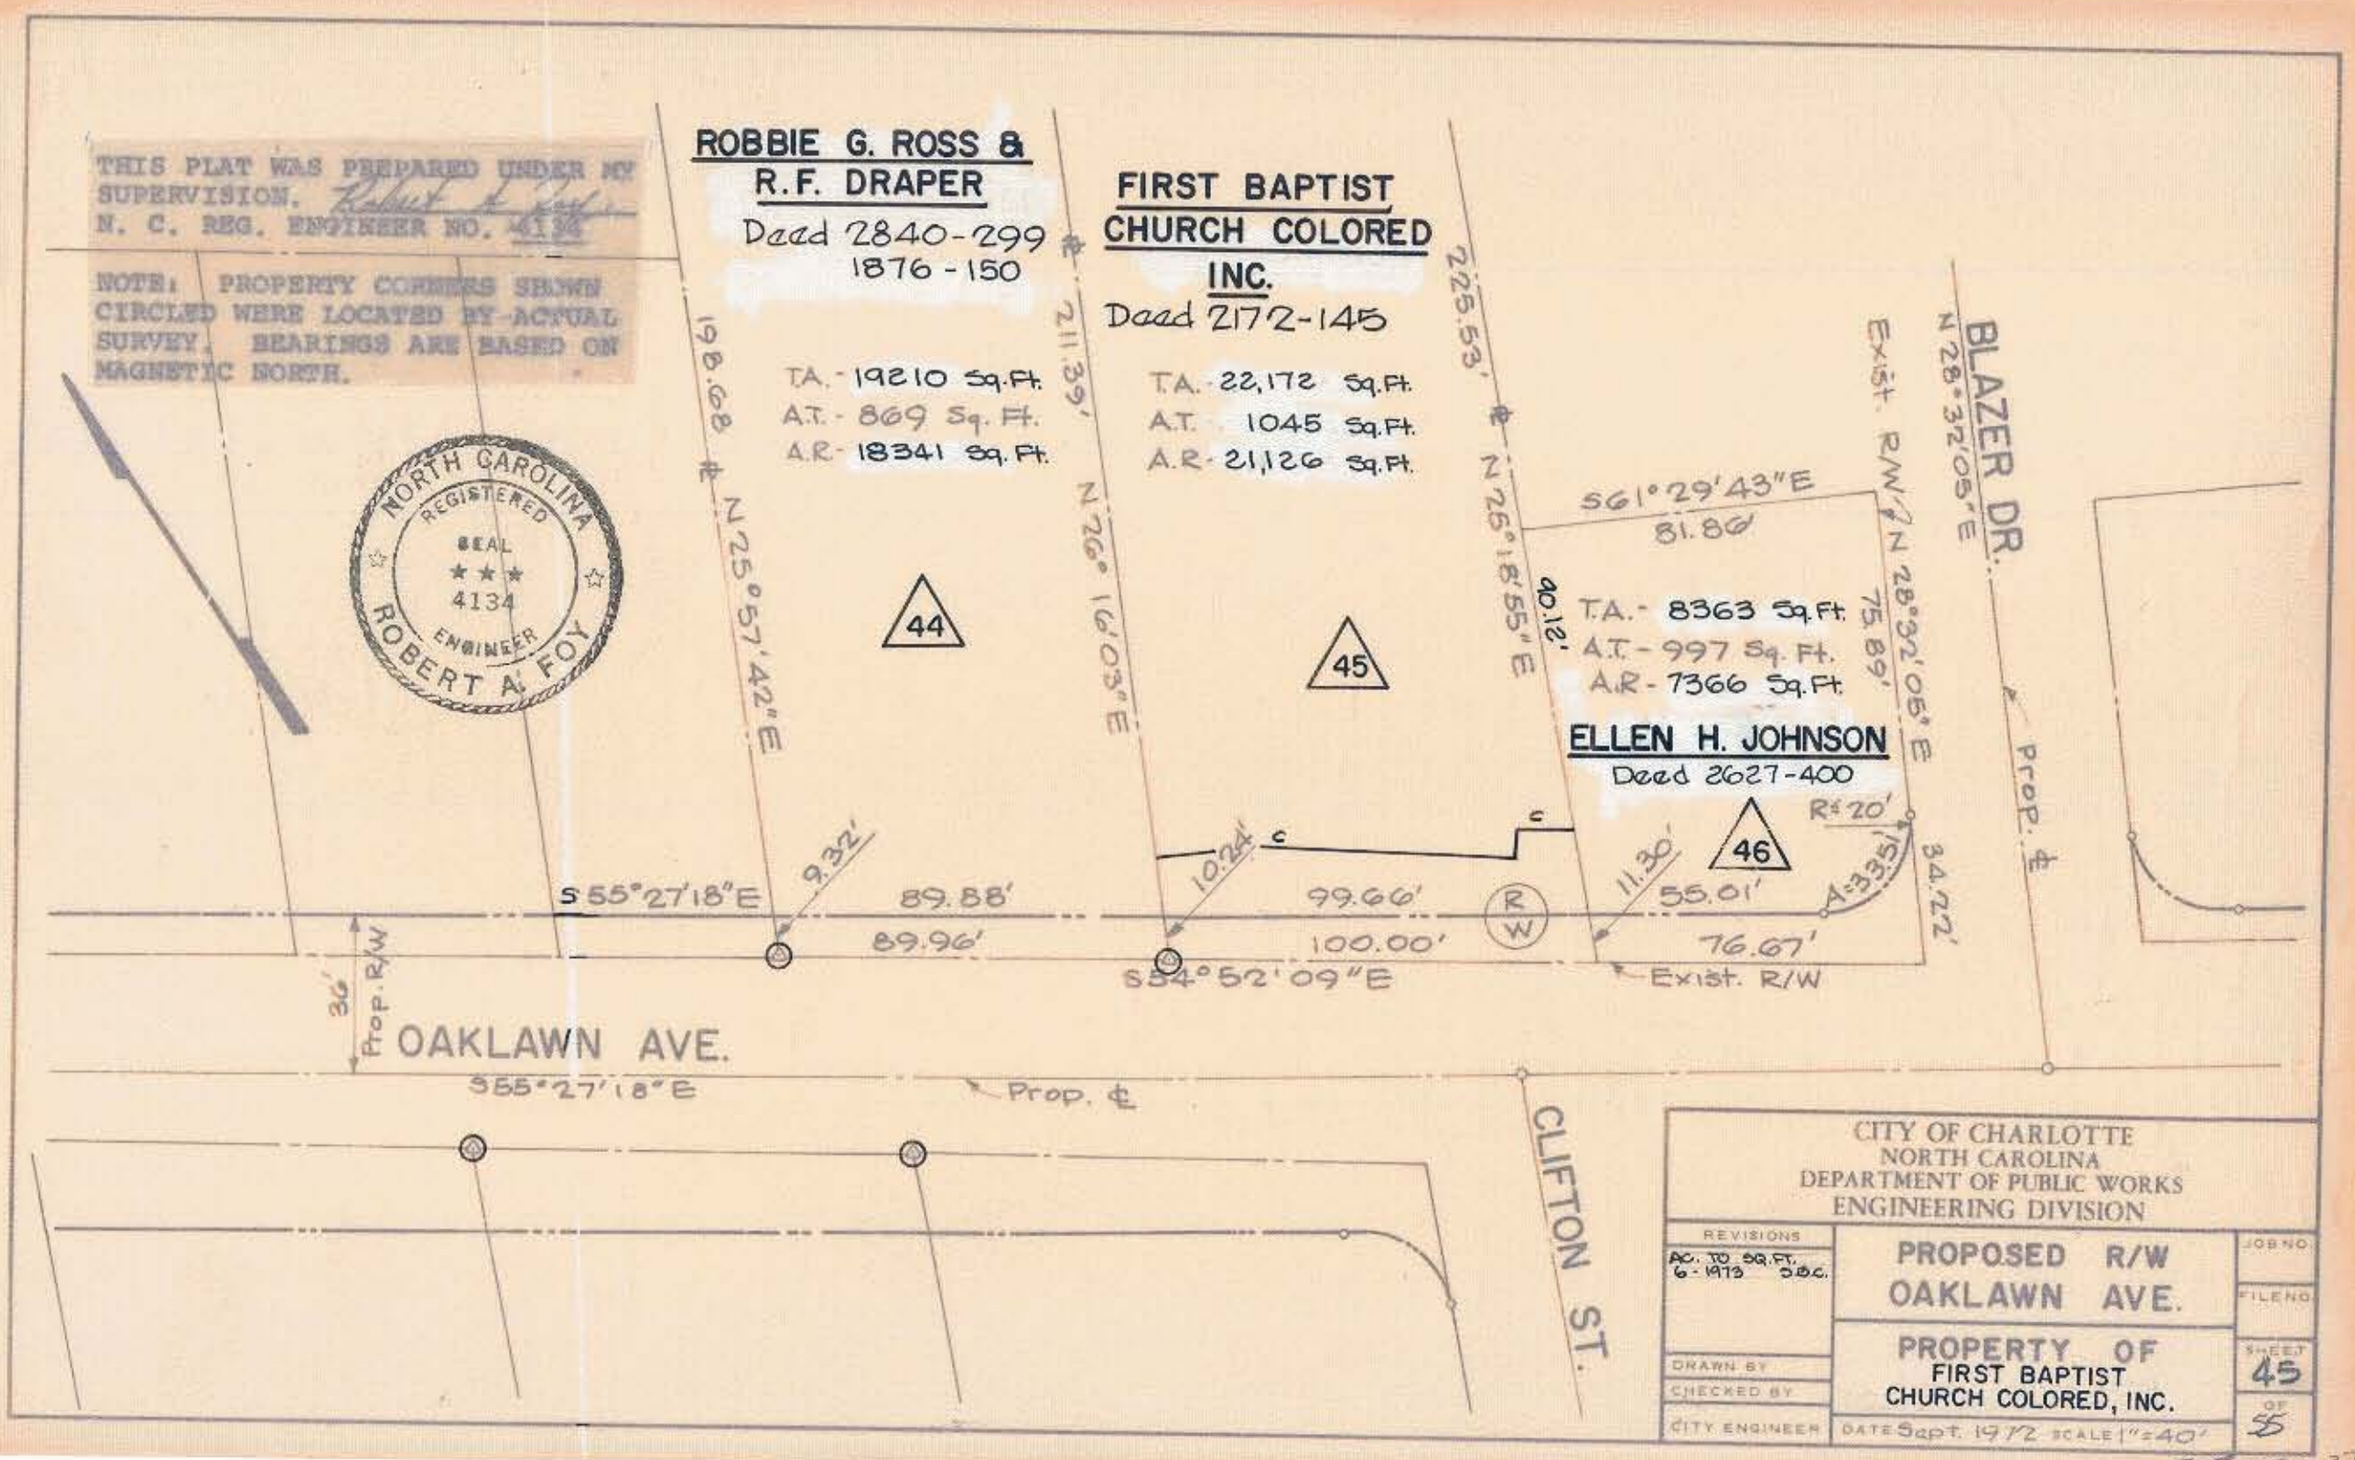
THIS PLAT WAS PREPARED UNDER MY SUPERVISION.
N. C. REG. ENGINEER NO. 4134
NOTE: PROPERTY CORNERS SHOWN CIRCLED WERE LOCATED BY ACTUAL SURVEY. BEARINGS ARE BASED ON MAGNETIC NORTH.
NORTH CAROLINA REGISTERED SEAL 4134 ENGINEER ROBERT A. FOY
ROBBIE G. ROSS & R.F. DRAPER
Deed 2840-299
1876-150
T.A. - 19210 Sq.Ft.
A.T. - 869 Sq. Ft.
A.R. - 18341 Sq. Ft.
FIRST BAPTIST CHURCH COLORED INC.
Deed 2172-145
T.A. - 22,172 Sq.Ft.
A.T. 1045 Sq.Ft.
A.R. - 21,126 Sq.Ft.
T.A. - 8363 Sq.Ft.
A.T. - 997 Sq. Ft.
A.R. - 7366 Sq.Ft.
ELLEN H. JOHNSON
Deed 2627-400
44
45
46
198.68
N 25°57'42"E
211.39'
N 26°16'03"E
225.53'
N 25°18'55"E
90.12'
S61°29'43"E
81.86'
75.89'
N 28°32'05"E
Exist. R/W
BLAZER DR.
N 28°32'05"E
Prop. ℄
R=20'
A=33.51'
34.22'
11.30'
55.01'
76.67'
Exist. R/W
10.24'
99.66'
100.00'
S54°52'09"E
9.32'
89.88'
89.96'
S55°27'18"E
36'
Prop. R/W
OAKLAWN AVE.
S55°27'18"E
Prop. ℄
CLIFTON ST.
CITY OF CHARLOTTE
NORTH CAROLINA
DEPARTMENT OF PUBLIC WORKS
ENGINEERING DIVISION
REVISIONS
AC. TO SQ.FT. 6-1973 S.B.C.
PROPOSED R/W
OAKLAWN AVE.
PROPERTY OF
FIRST BAPTIST
CHURCH COLORED, INC.
JOB NO.
FILE NO.
SHEET 45 OF 55
DRAWN BY
CHECKED BY
CITY ENGINEER
DATE Sept. 1972 SCALE 1"=40'