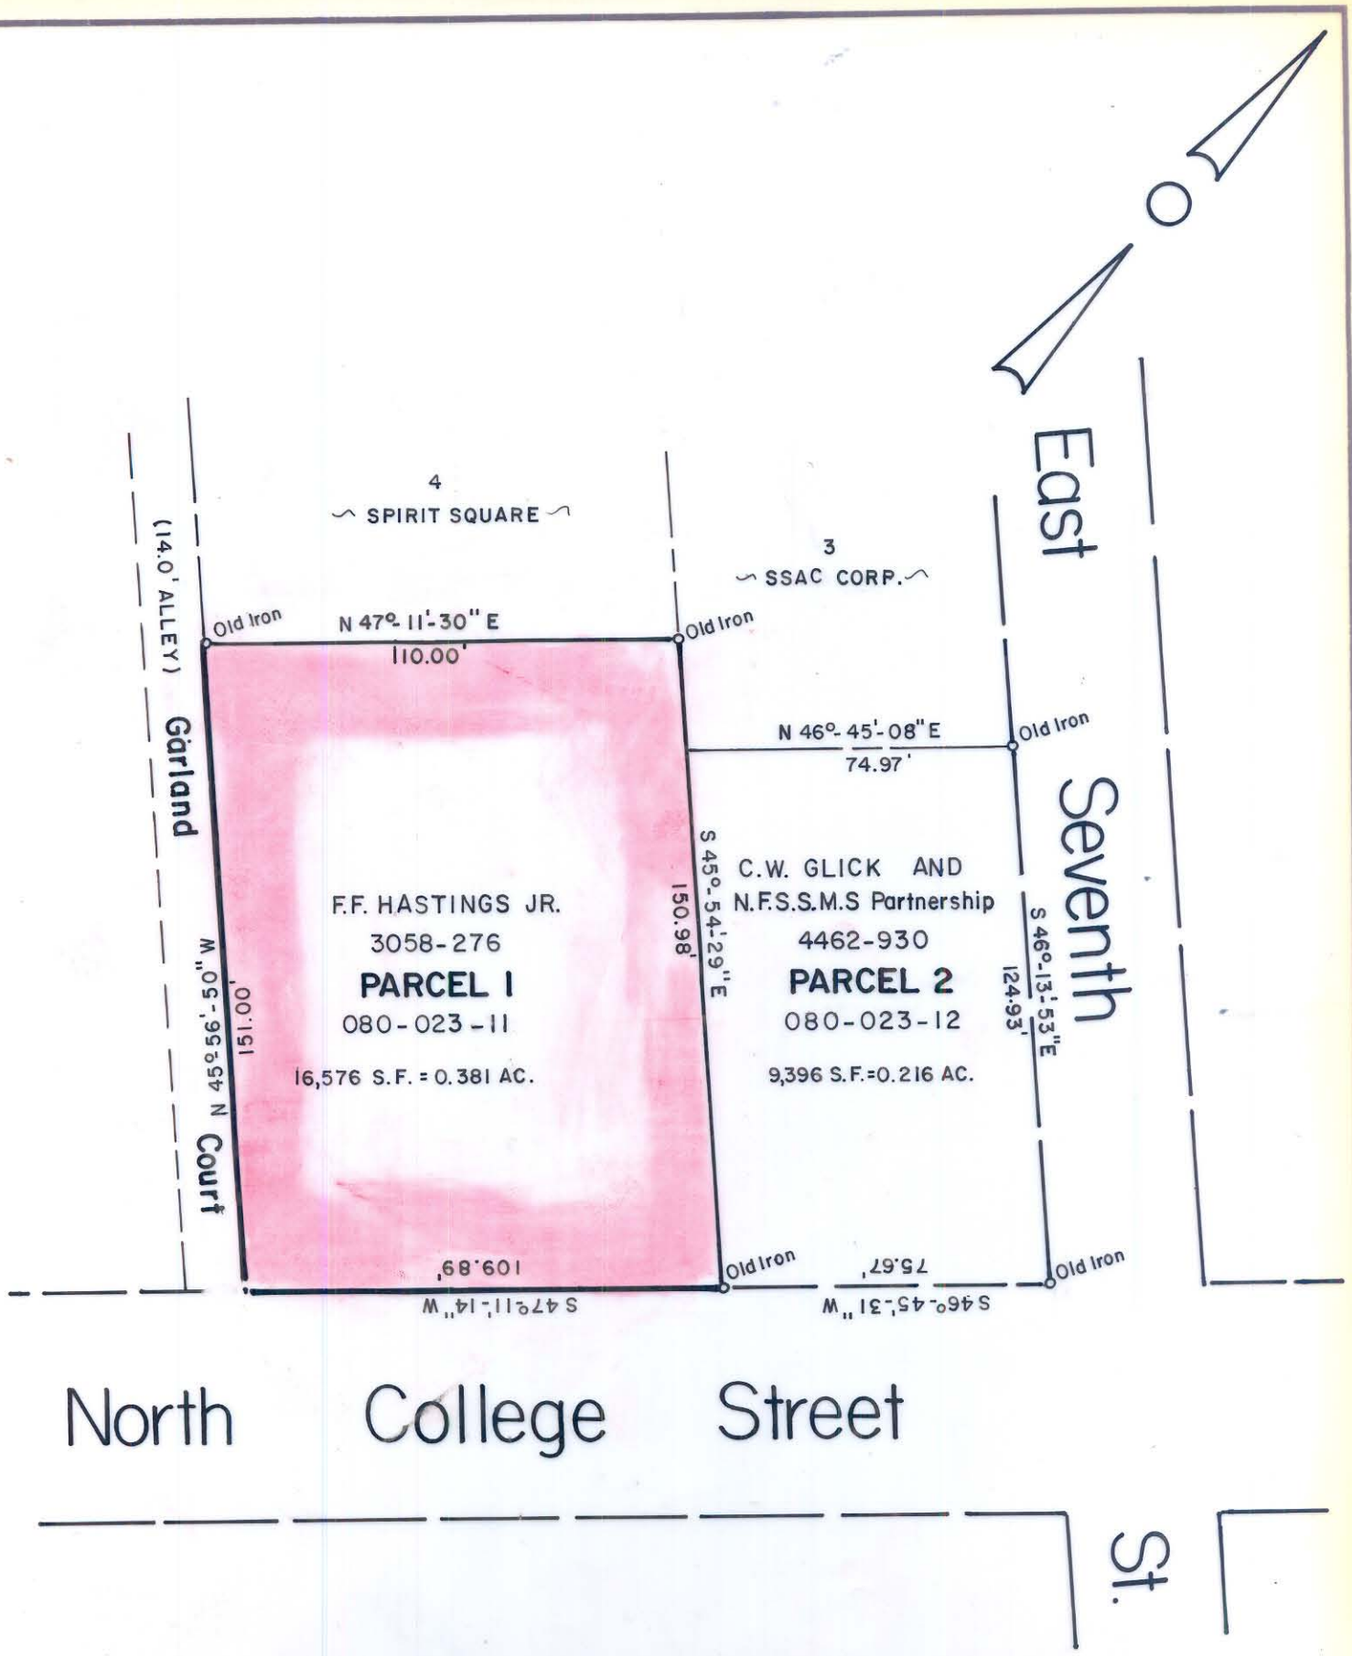

This plat was prepared under my supervision Stephen A Gilbert

N. C. Reg. Surveyor No. L-1785

NORTH CAROLINA REGISTERED SEAL L-1785 LAND SURVEYOR STEPHEN A. GILBERT

NOTE: Property corners shown circled were located by actual survey. Bearings are based on DEED: 3753-019

CITY OF CHARLOTTE
NORTH CAROLINA
DEPARTMENT OF PUBLIC WORKS
ENGINEERING DIVISION

REVISIONS	PROPERTY TO BE ACQUIRED BY THE CITY OF CHARLOTTE	JOB NO.
		FILE NO.
	PROPERTY OF F.F. HASTINGS JR.	SHEET 1 OF 2
DRAWN BY MS		
CHECKED BY RW		
for R.G. Gillis CITY ENGINEER	DATE MAR. 2, 1983 SCALE 1" = 40'	

DUNCAN-PARNELL, INC., CHARLOTTE 279