AF 47459

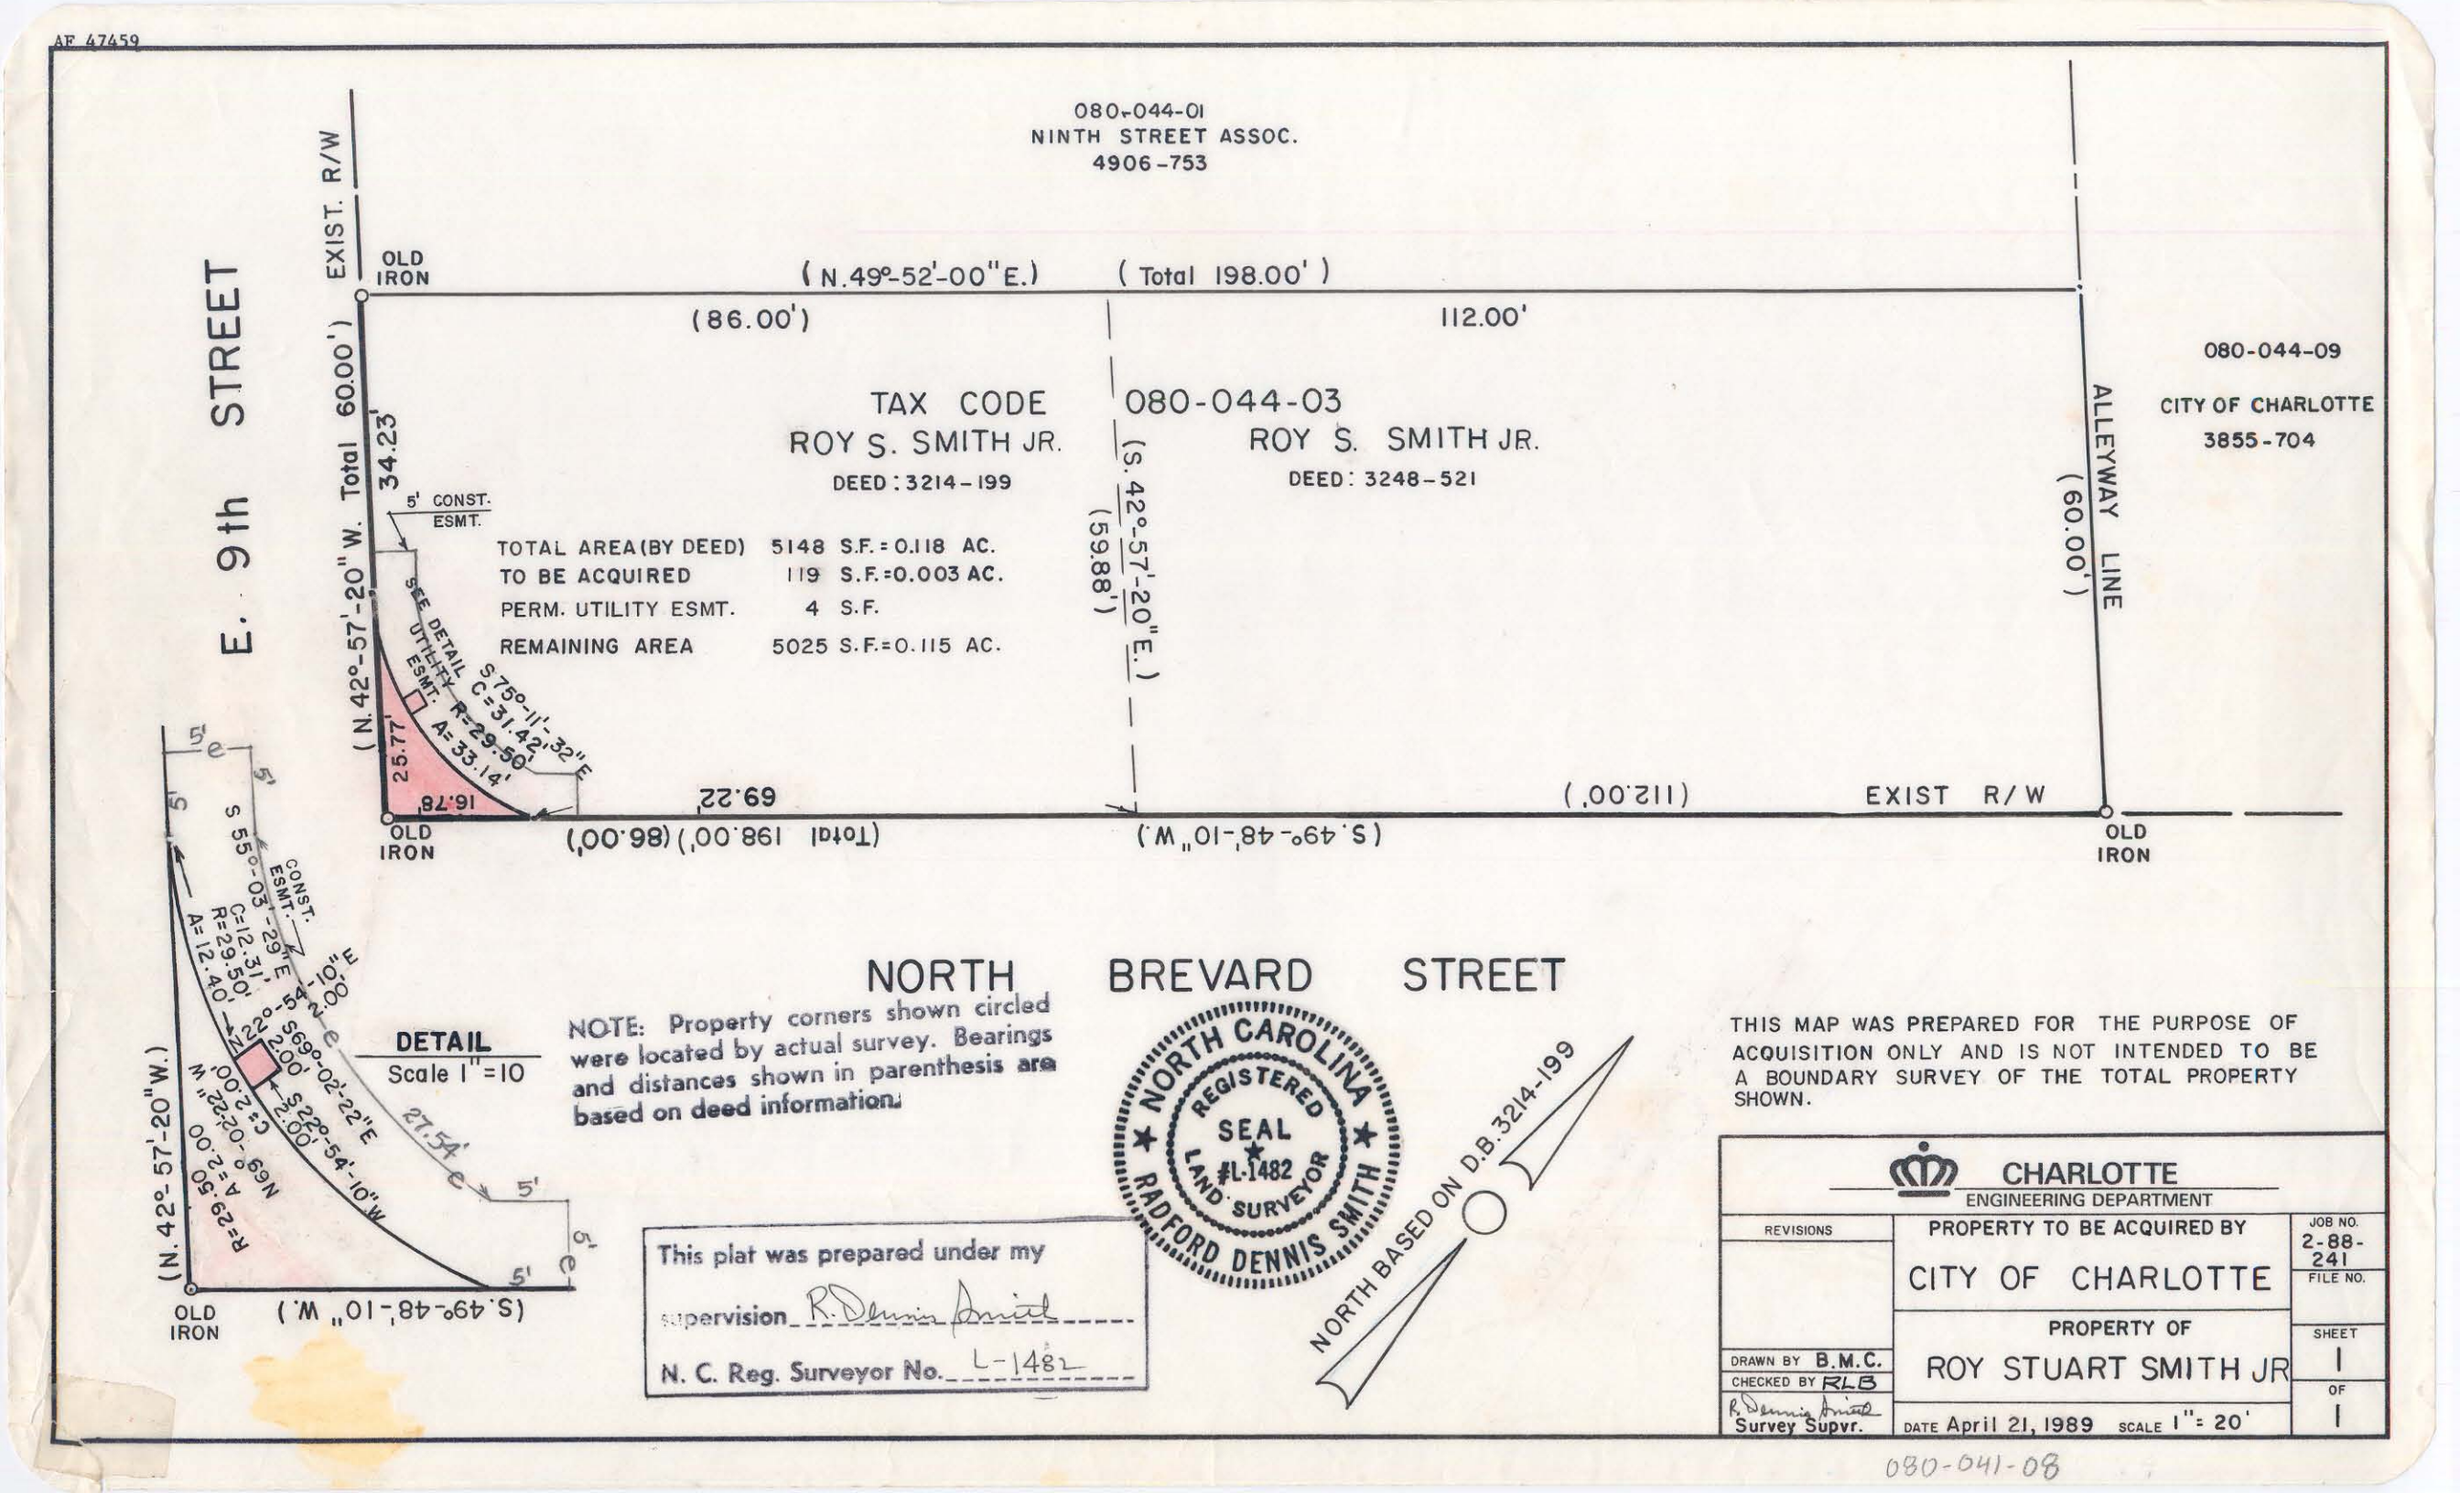

DETAIL
Scale 1" = 10

NOTE: Property corners shown circled were located by actual survey. Bearings and distances shown in parenthesis are based on deed information.

NORTH CAROLINA REGISTERED SEAL #L-1482 LAND SURVEYOR RADFORD DENNIS SMITH

NORTH BASED ON D.B. 3214-199

THIS MAP WAS PREPARED FOR THE PURPOSE OF ACQUISITION ONLY AND IS NOT INTENDED TO BE A BOUNDARY SURVEY OF THE TOTAL PROPERTY SHOWN.

This plat was prepared under my supervision R. Dennis Smith

N. C. Reg. Surveyor No. L-1482

CHARLOTTE
ENGINEERING DEPARTMENT

REVISIONS

PROPERTY TO BE ACQUIRED BY
CITY OF CHARLOTTE

PROPERTY OF
ROY STUART SMITH JR

DRAWN BY B.M.C.
CHECKED BY RLB
R. Dennis Smith Survey Supvr.

DATE April 21, 1989 SCALE 1" = 20'

JOB NO. 2-88-241
FILE NO.
SHEET 1 OF 1

080-041-08