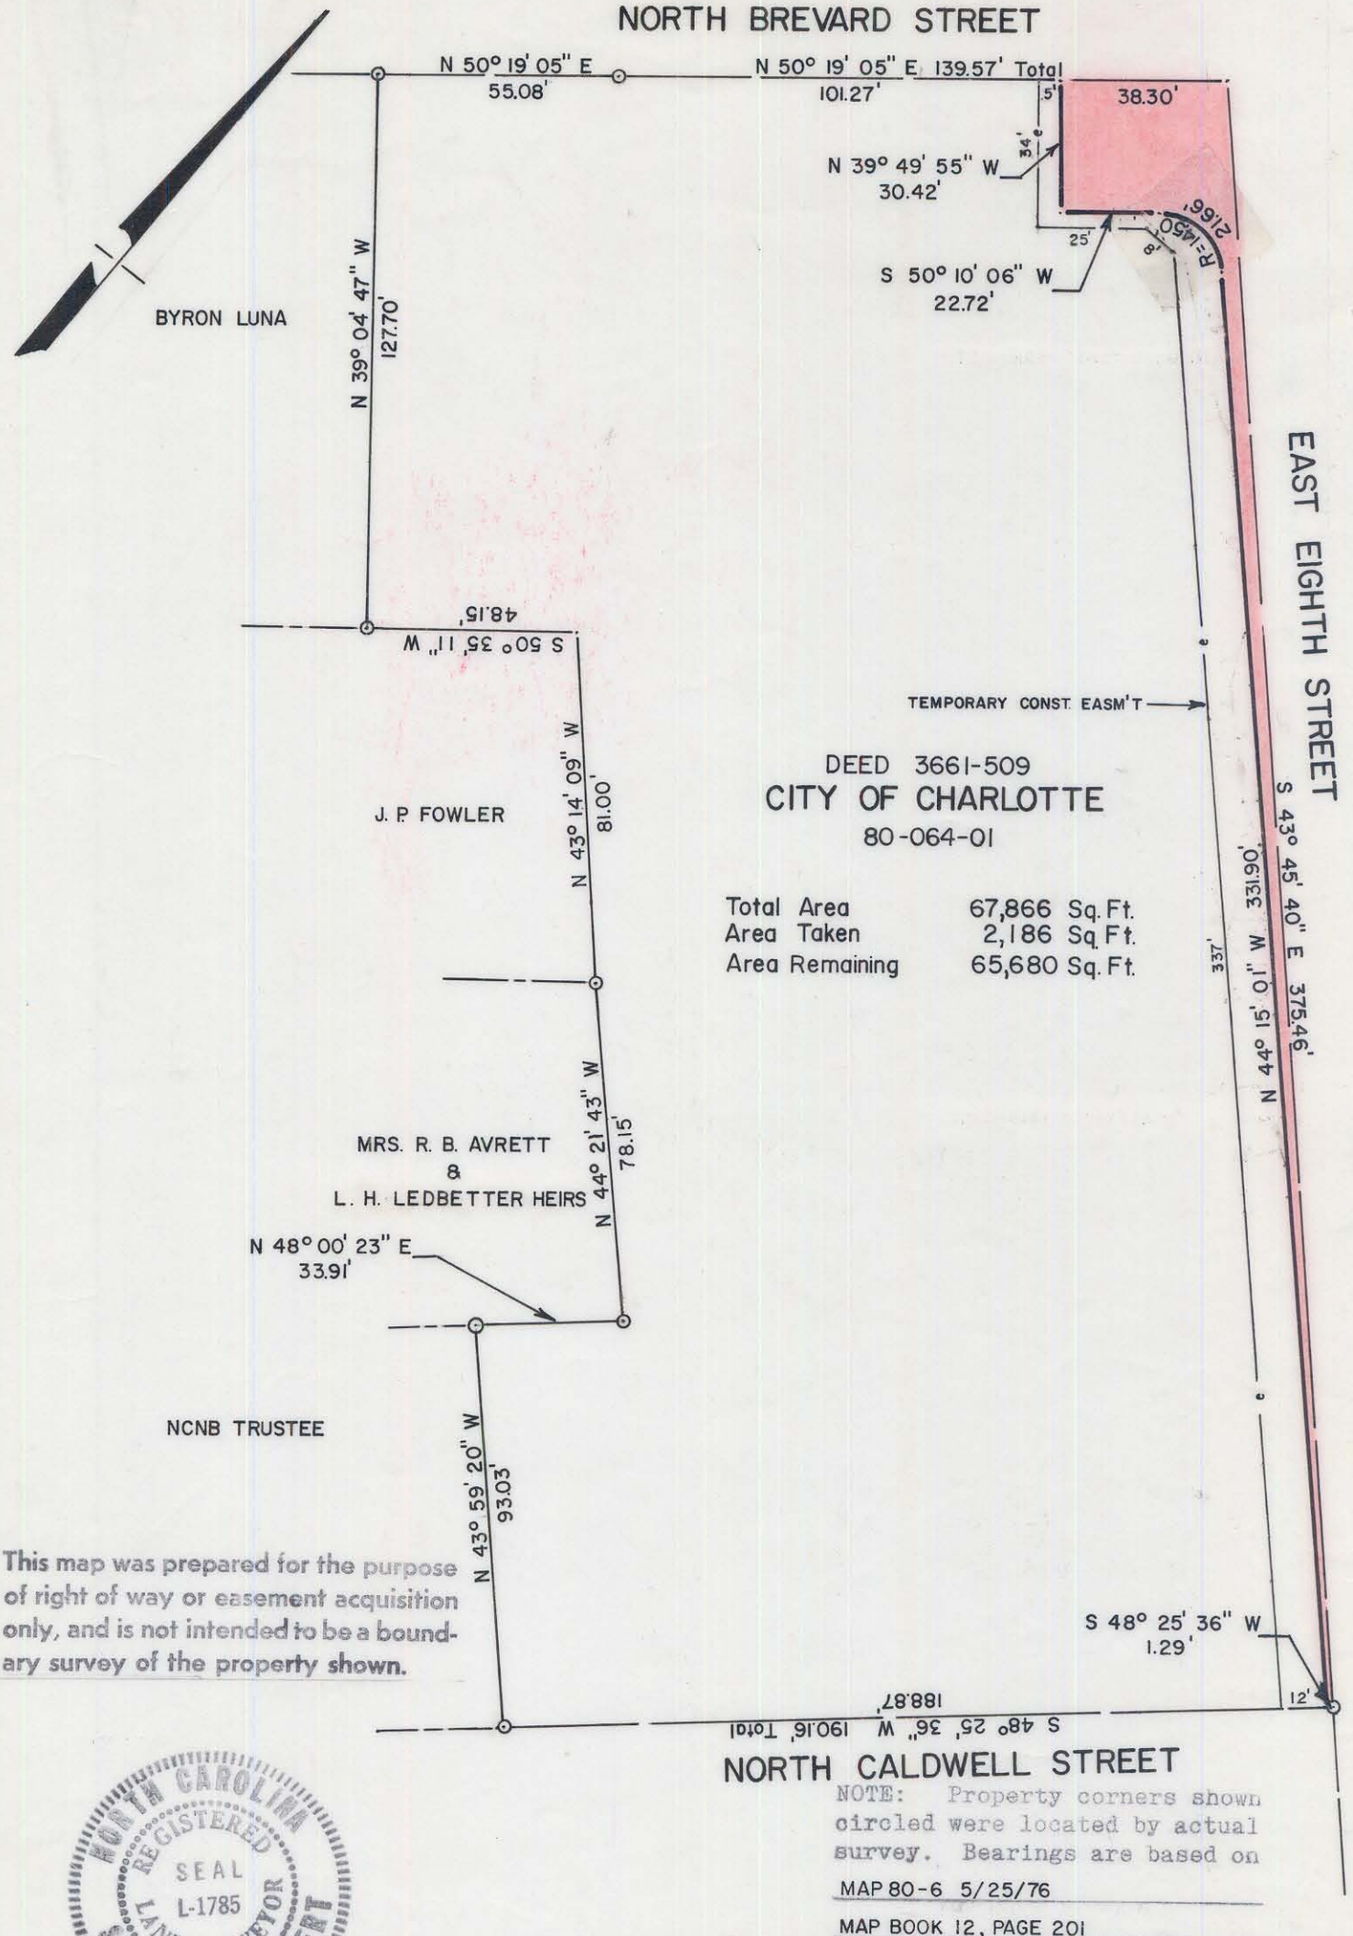

This map was prepared for the purpose of right of way or easement acquisition only, and is not intended to be a boundary survey of the property shown.

NOTE: Property corners shown circled were located by actual survey. Bearings are based on MAP 80-6 5/25/76

MAP BOOK 12, PAGE 201

NORTH CAROLINA REGISTERED SEAL L-1785 LAND SURVEYOR STEPHEN A. GILBERT

This plat was prepared under my supervision_____

N. C. Reg. Surveyor No._____

CITY OF CHARLOTTE
NORTH CAROLINA
DEPARTMENT OF PUBLIC WORKS
ENGINEERING DIVISION

REVISIONS	PROPOSED R/W E. EIGHTH STREET CUL-DE-SAC FIRST WARD URBAN RENEWAL	JOB NO. 512-73-170 FILE NO.
DRAWN BY A.R. CHECKED BY RW	PROPERTY OF CITY OF CHARLOTTE	SHEET 2 OF 2
CITY ENGINEER	DATE 6/23/81 SCALE 1"=40'	

DUNCAN-PARNELL, INC., CHARLOTTE 279