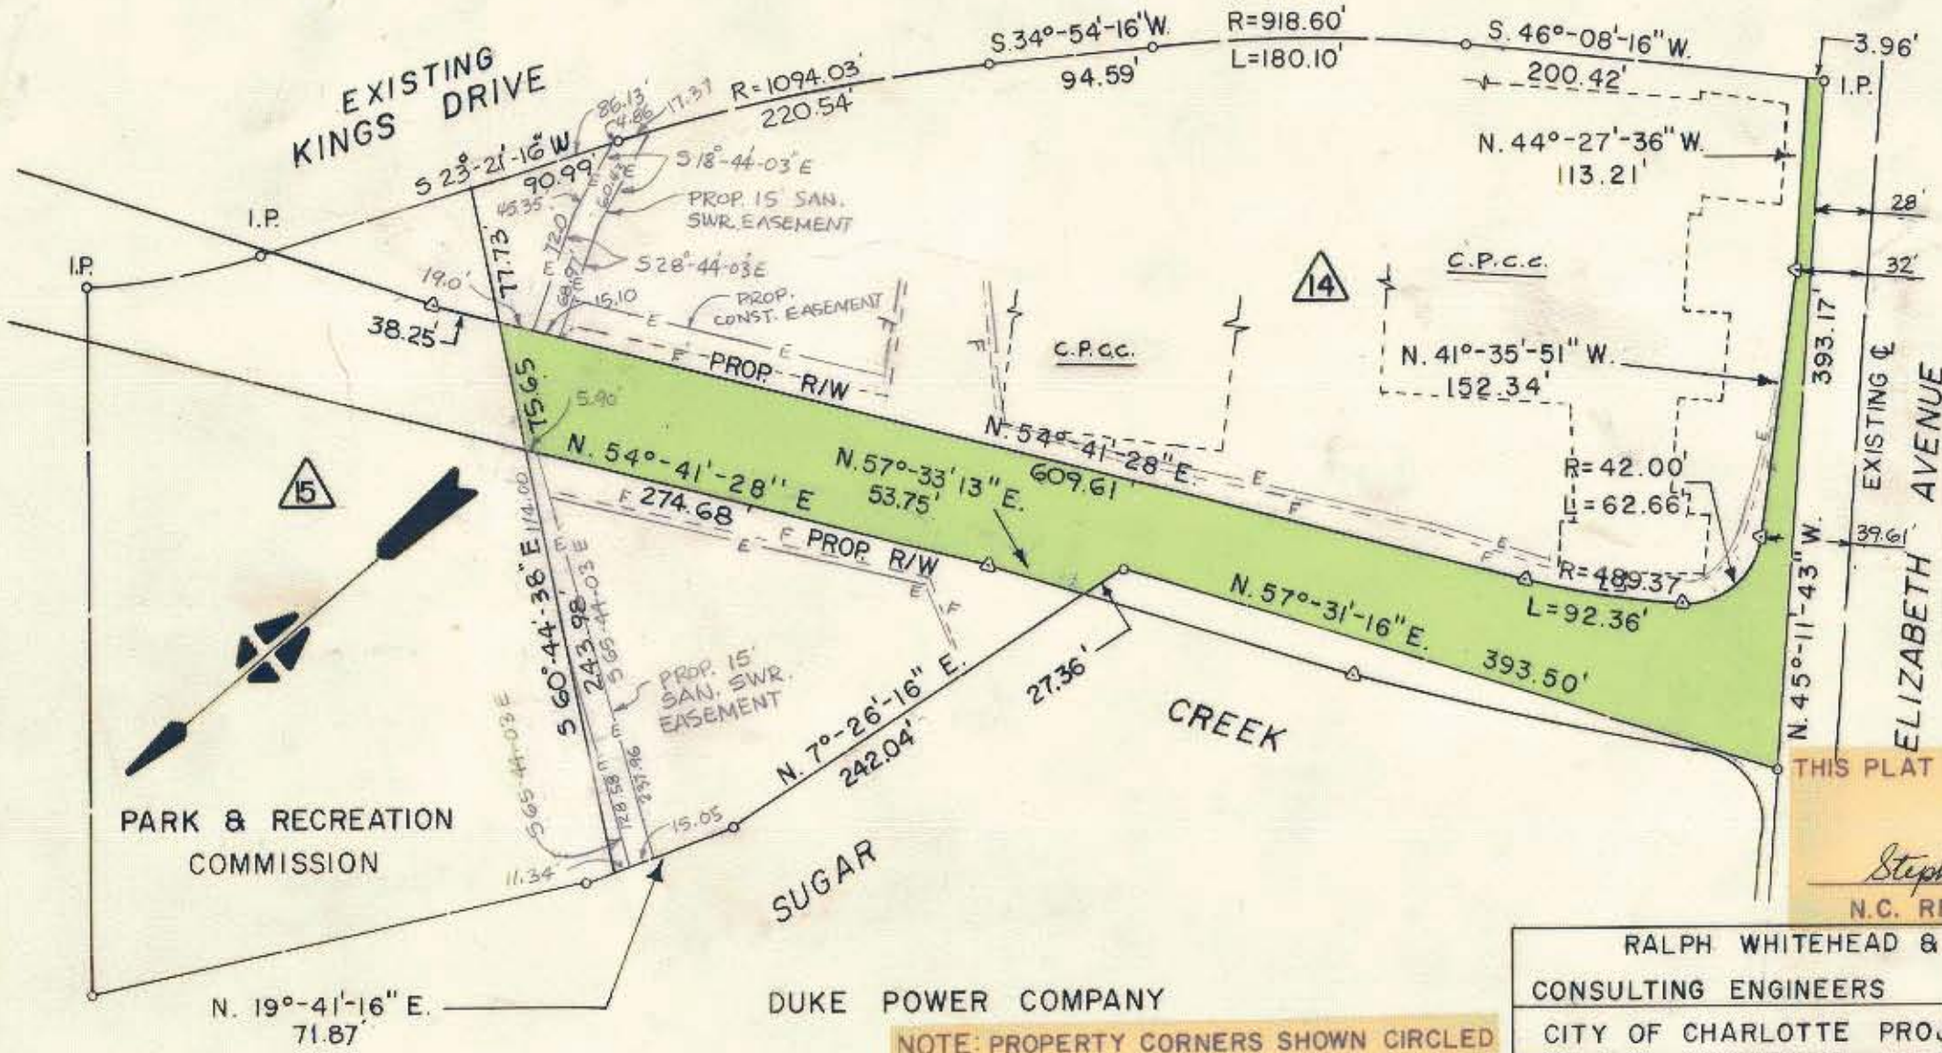

R/W ACQUISITION BY CITY
RECORDED IN DEED BOOK
3764-0640
DATE 6/30/75

THIS PLAT WAS PREPARED UNDER MY SUPERVISION.

Stephen A. Gilbert, P.E.
N.C. REG. ENGINEER NO. 6233

NOTE: PROPERTY CORNERS SHOWN CIRCLED WERE LOCATED BY ACTUAL SURVEY. BEARINGS ARE BASED ON NORTH CAROLINA COORDINATE SYSTEM.

TOTAL AREA	261,324.33 sq. ft.	5.999 ac.
AREA TO BE TAKEN	50,801.79 sq. ft.	1.166 ac.
AREA REMAINING LEFT	38,485.32 sq. ft.	0.884 ac.
AREA REMAINING RIGHT	172,037.22 sq. ft.	3.949 ac.

REVISED 7-25-74 S.A.G

RALPH WHITEHEAD & ASSOCIATES
CONSULTING ENGINEERS CHARLOTTE, N. C.

CITY OF CHARLOTTE PROJECT NO. 513-67-132

PROPOSED R/W
KINGS DRIVE RELOCATION RW 85

PROPERTY OF
CENTRAL PIEDMONT COMMUNITY COLLEGE

DRAWN BY W.N.C.	DATE	DWG. NO.
CHECKED BY JWC, S.A.G.	DATE 5-9-74	1202.68-P
SCALE 1" = 100'	SHEET 14 OF 21	

660-131-10 / 132-01