81-02

MAP BOOK 1166-317

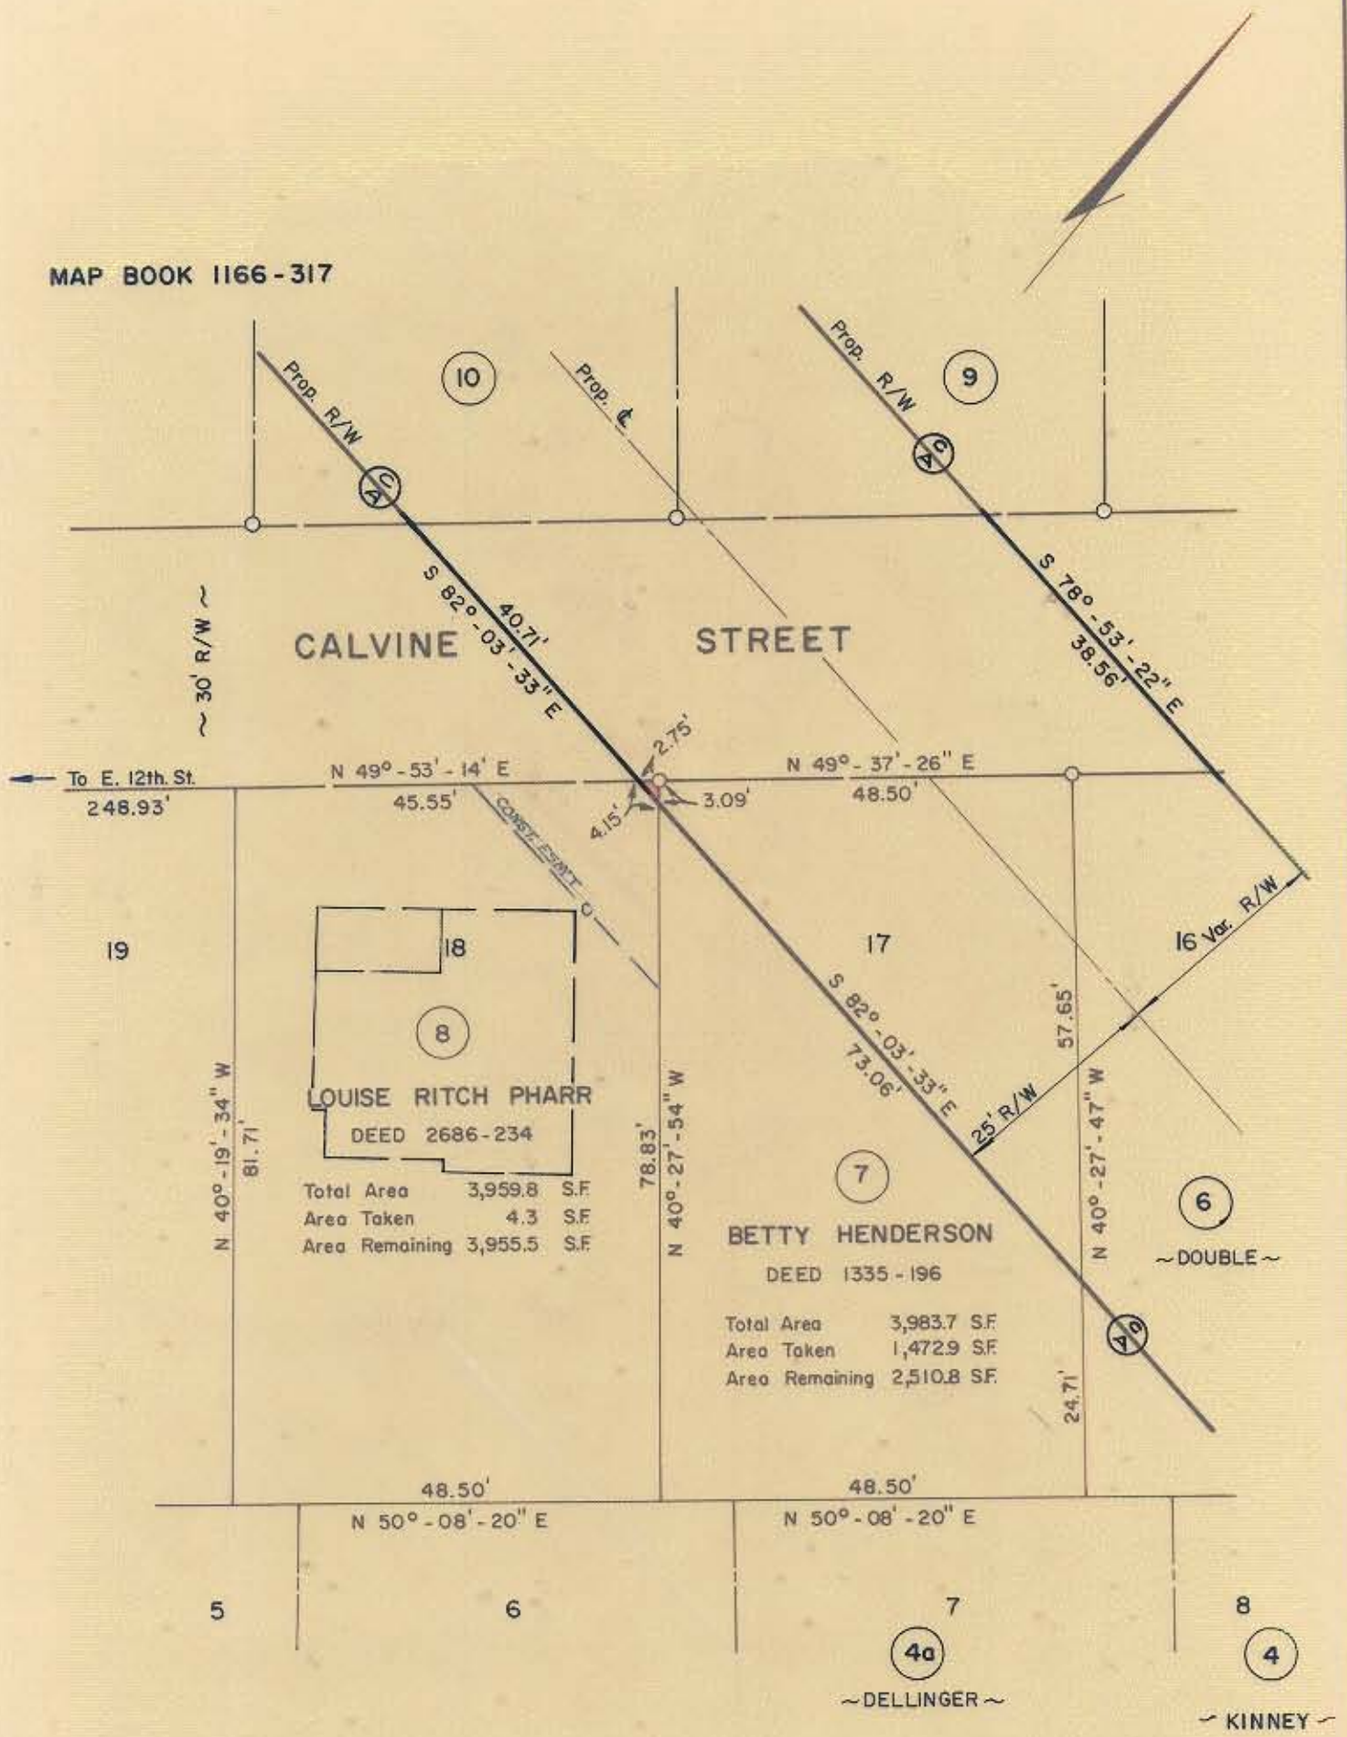

NOTE: Property corners shown circled were located by actual survey. Bearings are based on N. CALDWELL ST. - RALPH WHITEHEAD AND ASSOC. - JULY, 1972

This plat was prepared under my supervision K B Bullis
N.C. Reg. Engineer No 4343

CITY OF CHARLOTTE
NORTH CAROLINA
DEPARTMENT OF PUBLIC WORKS
ENGINEERING DIVISION

REVISIONS: ESMT.& HOUSES ADDED - RWM 2-25-74	CALDWELL - BREVARD CONNECTOR	JOB NO. 513-72-184
		FILE NO. RW 74
	PROPERTY OF LOUISE RITCH PHARR	SHEET 8 OF 29
DRAWN BY S.B.C.		
CHECKED BY RW		
CITY ENGINEER CDP	DATE MAY, 1973 SCALE 1" = 20'	

081-031-01