81-03

MAP BOOK 1166 - 317

BREVARD STREET

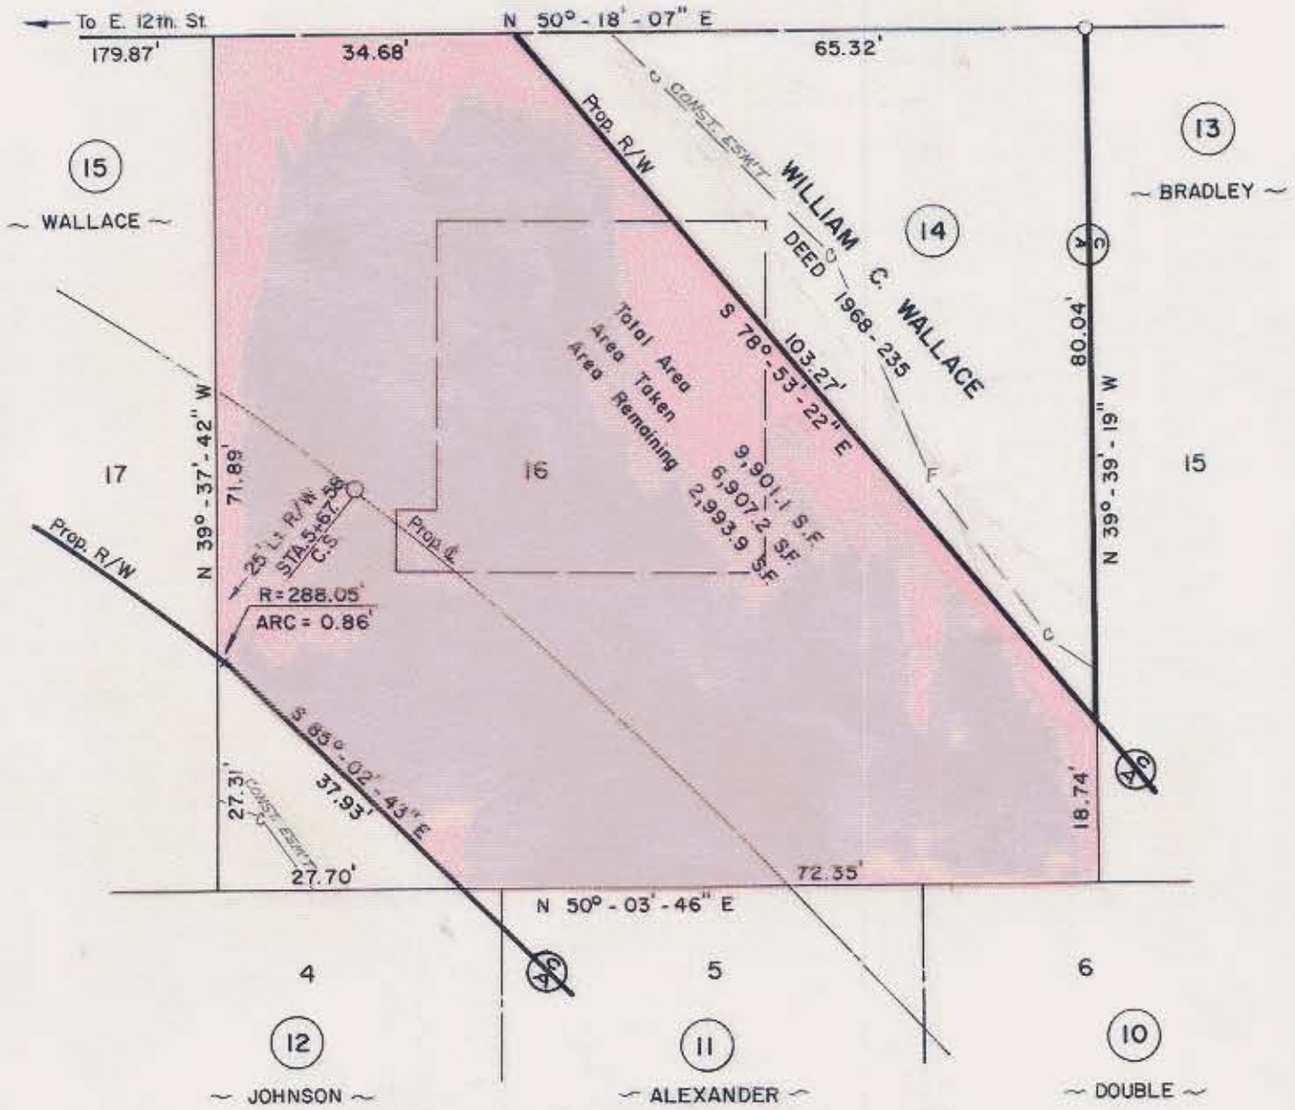

NOTE: Property owners shown circled were located by actual survey. Bearings are based on N. CALDWELL ST. - RALPH WHITEHEAD AND ASSOC. - JULY, 1972

This plat was prepared under my supervision Rob Bills
N.C. Reg. Engineer No. 4343

CITY OF CHARLOTTE
NORTH CAROLINA
DEPARTMENT OF PUBLIC WORKS
ENGINEERING DIVISION

REVISIONS	CALDWELL - BREVARD CONNECTOR	JOB NO. 513-72-184
ESM'T & HOUSE ADDED RWM 2-25-74		FILE NO. RW 74
C/A - RWM 2-5-74	PROPERTY OF	SHEET 14
DRAWN BY S.B.C.	WILLIAM C. WALLACE	
CHECKED BY RW		OF 29
CITY ENGINEER	DATE MAY, 1973 SCALE 1" = 20'	

081-034-05/031-01