81-03

MAP BOOK 1166-317

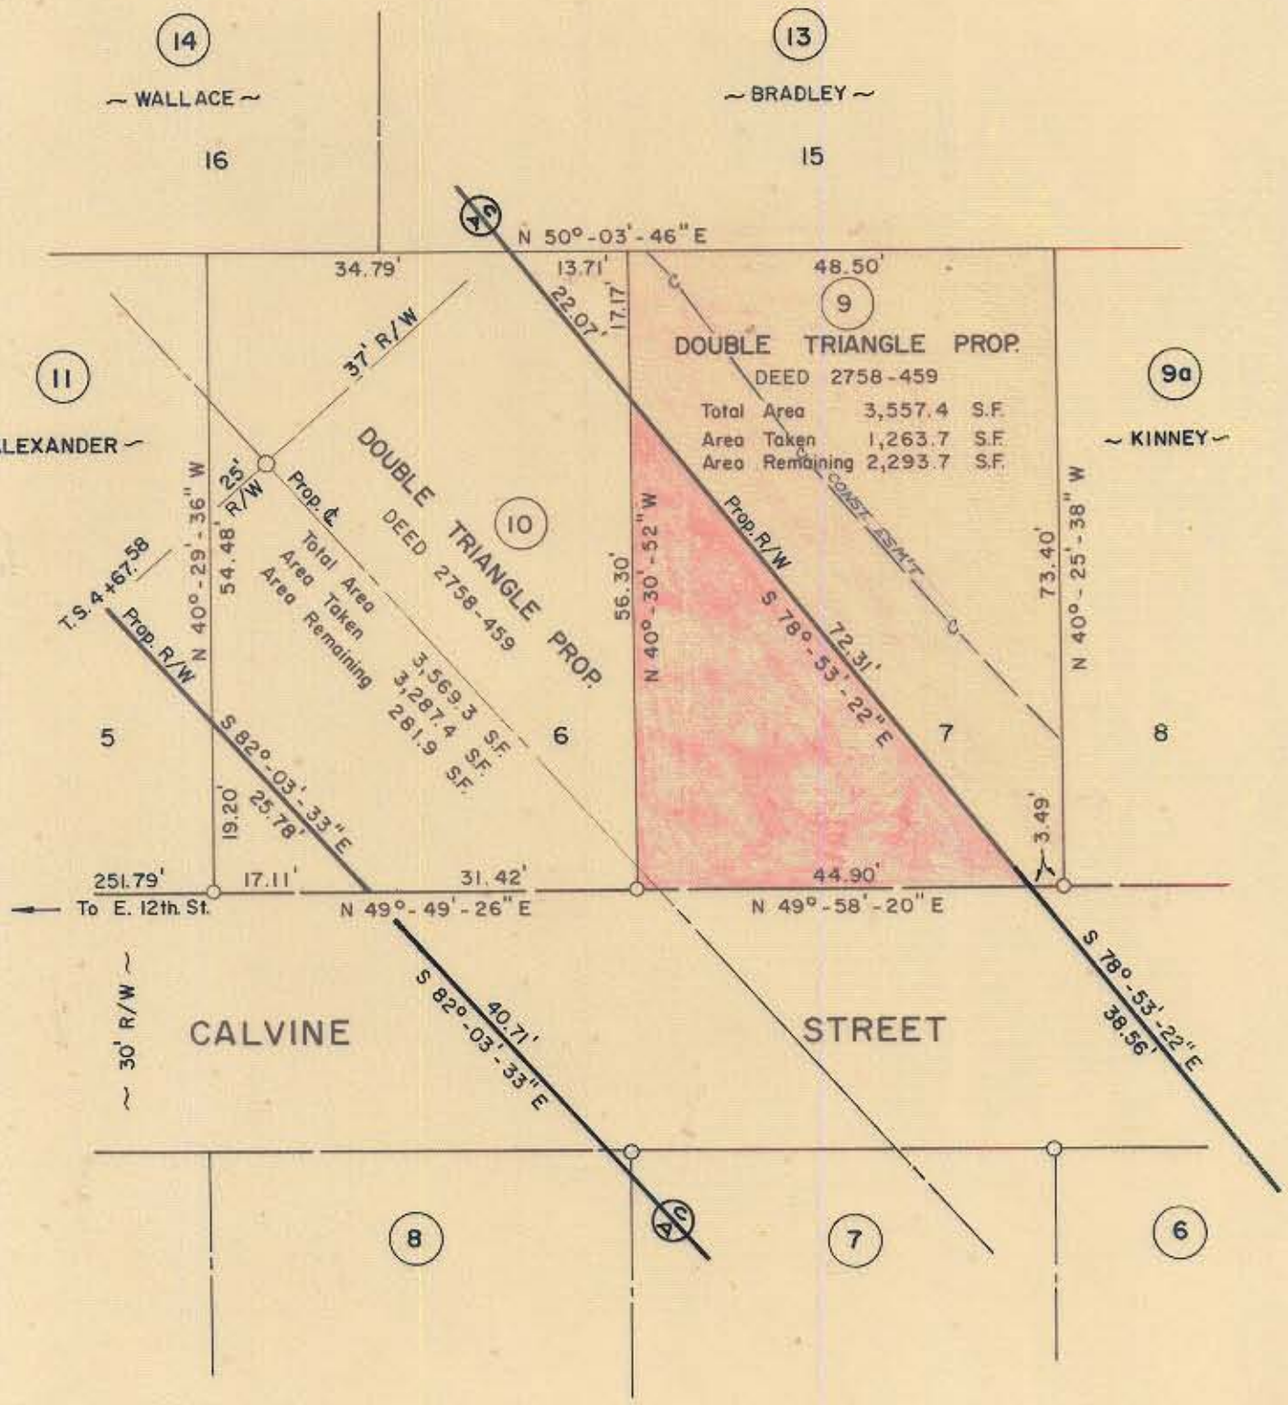

NOTE: Property corners shown circled were located by actual survey. Bearings are based on N. CALDWELL ST. - RALPH WHITEHEAD AND ASSOC. - JULY, 1972

This plat was prepared under my supervision K S Dillon
N.C. Reg. Engineer No 4343

CITY OF CHARLOTTE
NORTH CAROLINA
DEPARTMENT OF PUBLIC WORKS
ENGINEERING DIVISION

REVISIONS: CONST. ESM'T. ADDED - RWM. 2-22-74	CALDWELL - BREVARD CONNECTOR	JOB NO. 513 72-184
		FILE NO. RW 74
	PROPERTY OF DOUBLE TRIANGLE PROP.	SHEET 9 OF 29
DRAWN BY S.B.C.		
CHECKED BY RW		
CITY ENGINEER EDR	DATE MAY, 1973 SCALE 1" = 20'	

081-034-06