81-07

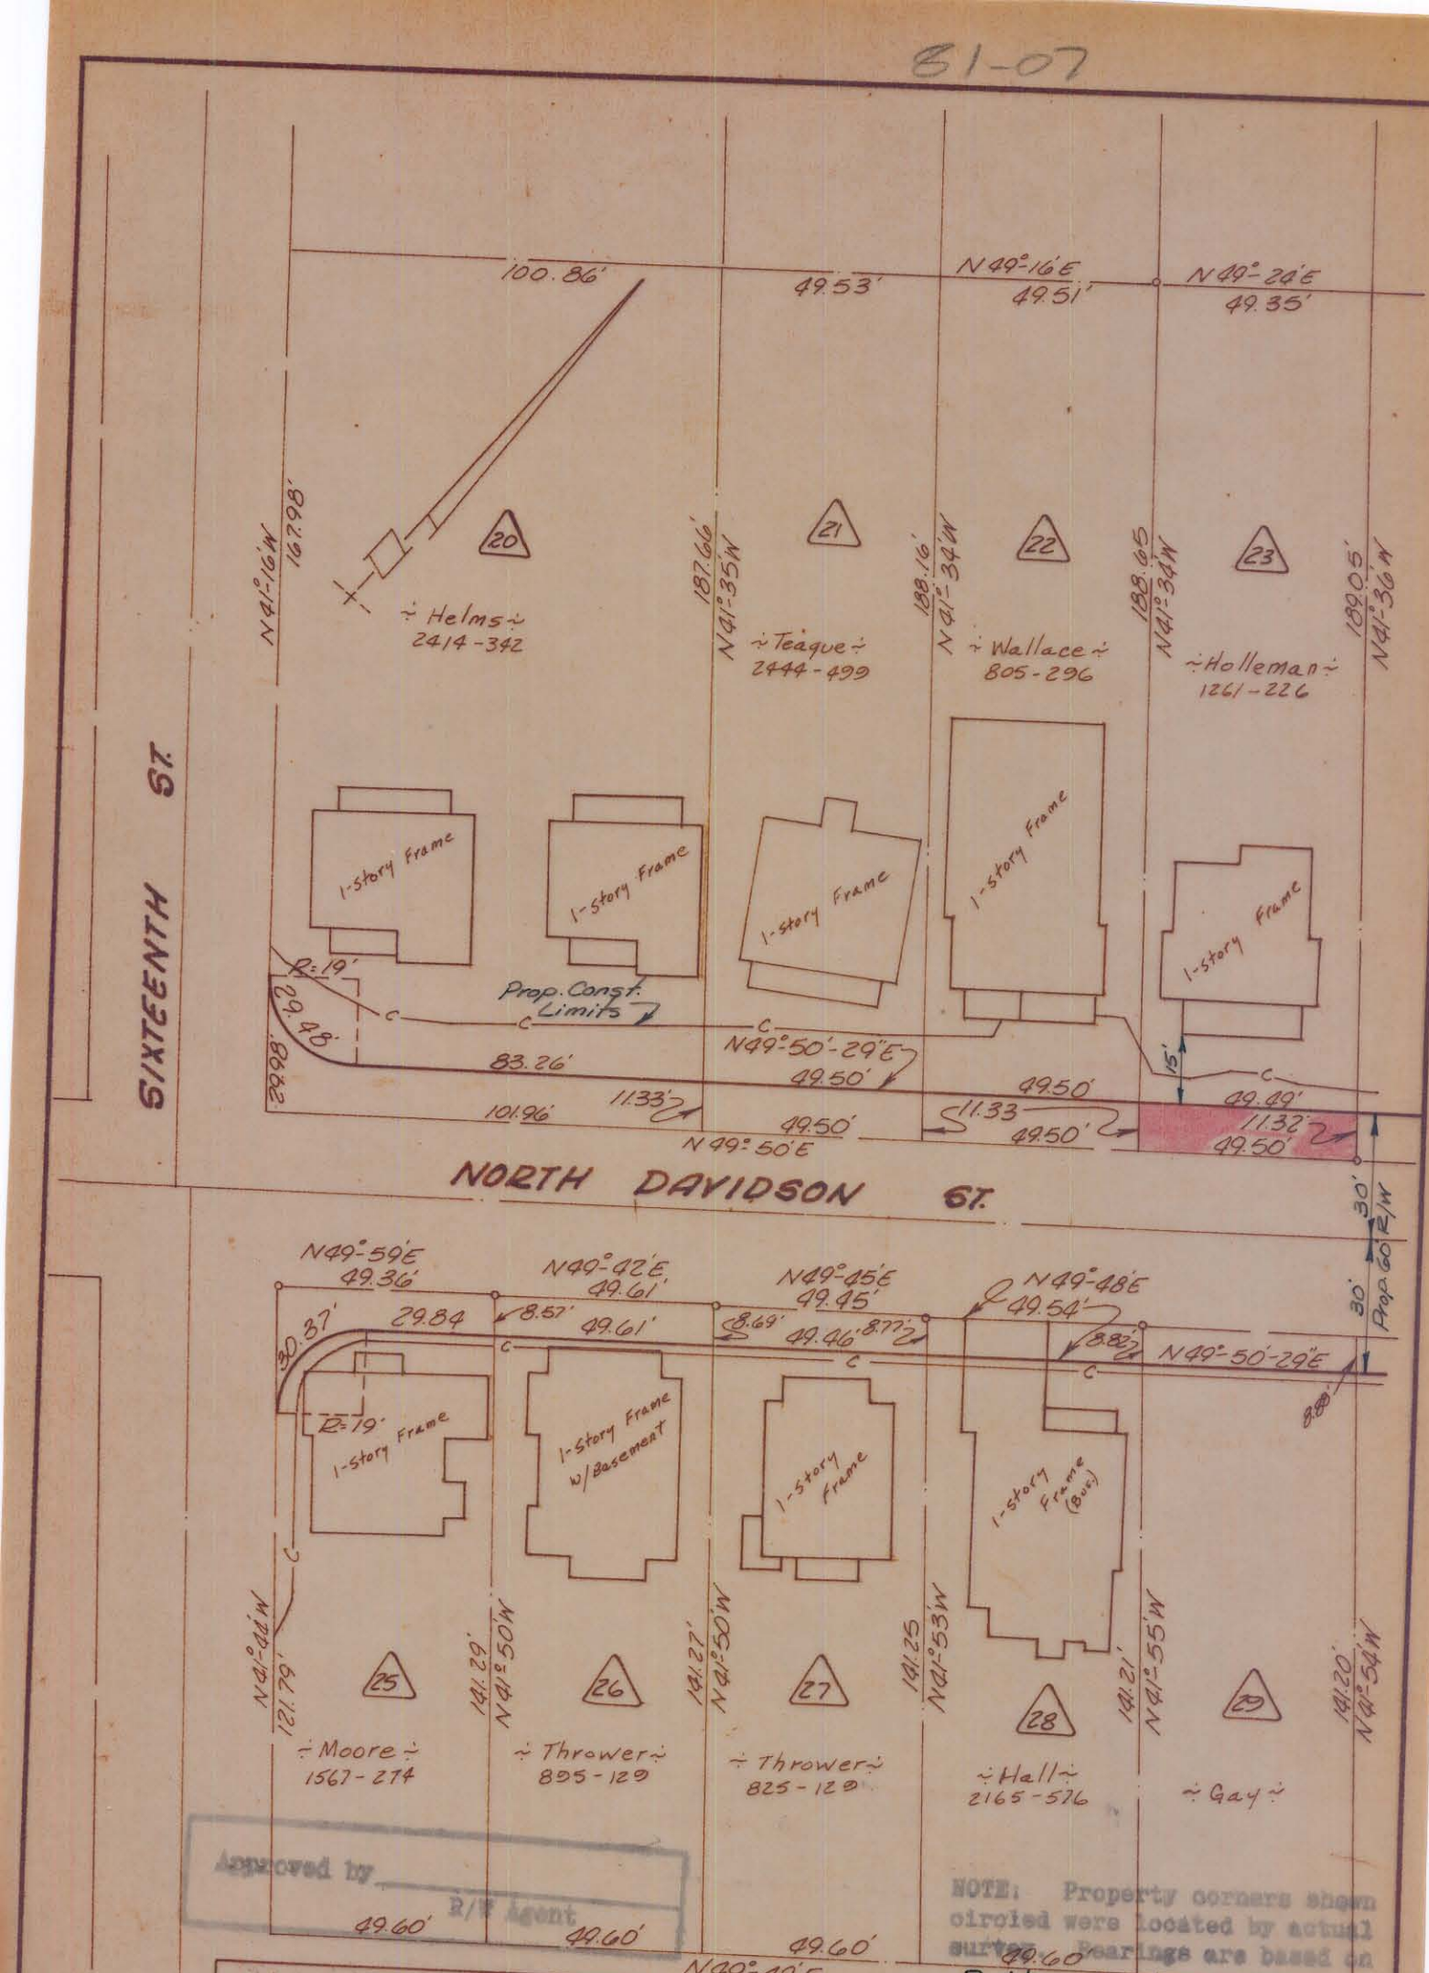


NOTE: Property corners shown circled were located by actual survey. Bearings are based on Right-of-Way Maps By Ralph Whitehead & Assoc.

| | |
|---|---|
| Total Area | 9,891 Sq. Ft. |
| Area Taken | 560 Sq. Ft. |
| Area Remaining | 9,331 Sq. Ft. |

This plat was prepared under my supervision C D Readling
N.C. Reg. Engineer No. 3659

CITY OF CHARLOTTE
NORTH CAROLINA
ENGINEERING DEPARTMENT

REVISIONS

Belmont Neighborhood Improvement Project

JOB NO. 513-68 479
FILE NO.

Property Of
Norabelle Holleman

DRAWN BY Beon
CHECKED BY J.T.T.
CITY ENGINEER

DATE Aug '69 SCALE 1"=40'

SHEET 21
OF 118

081-071-06