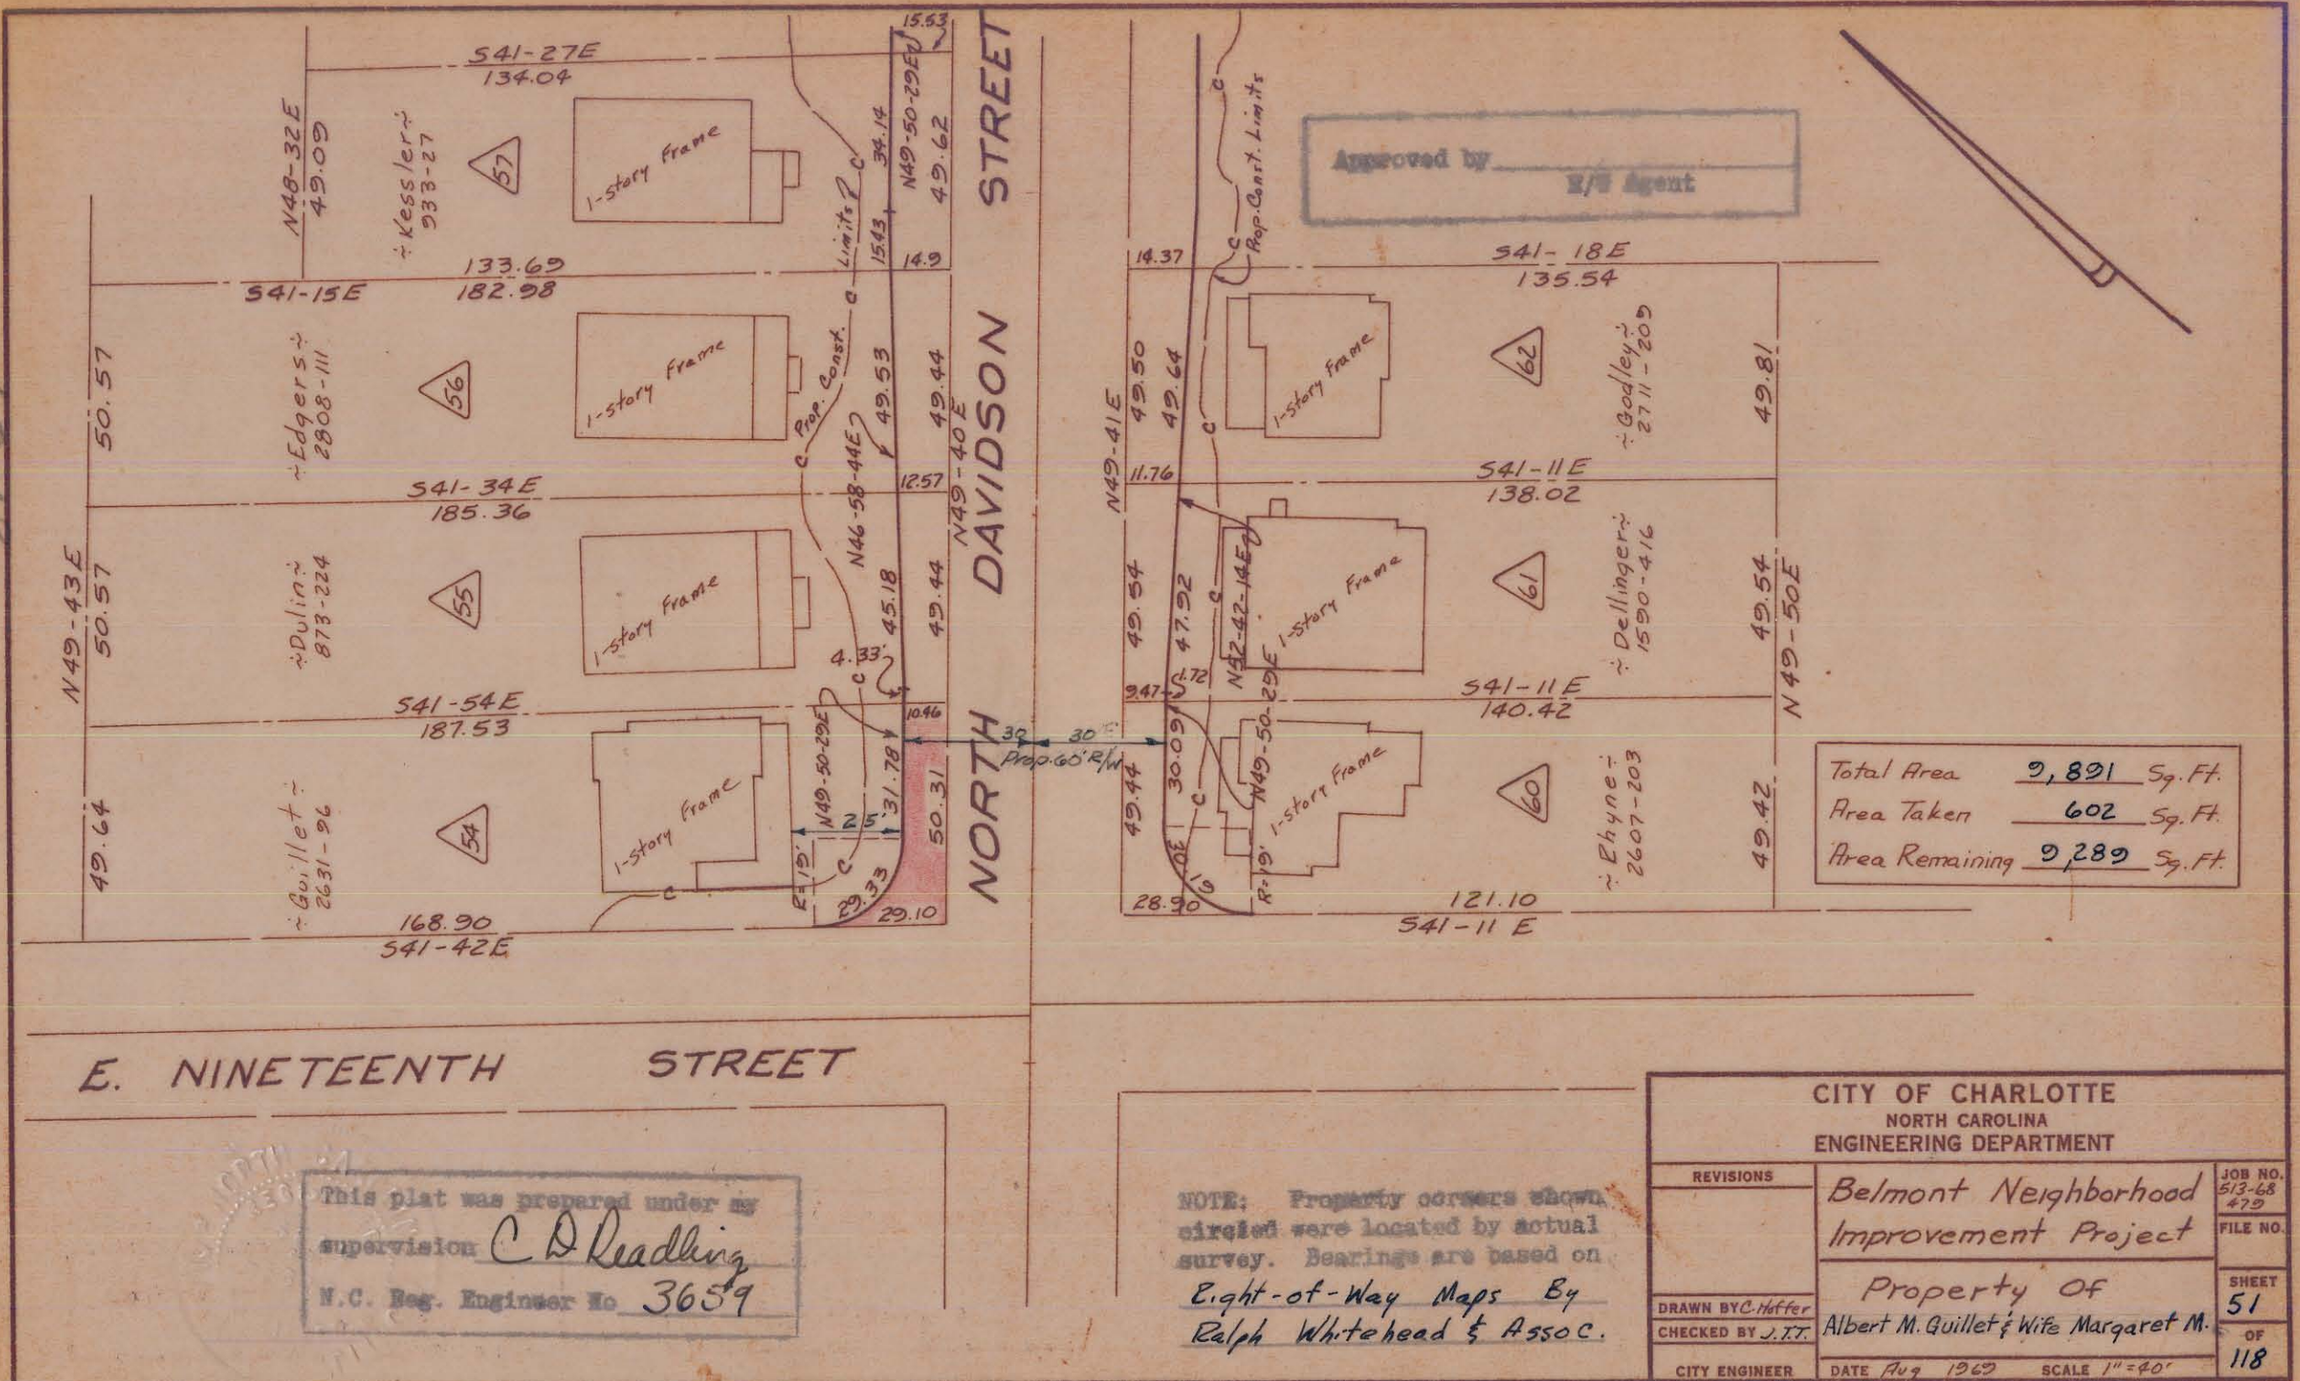

Total Area	9,891 Sq. Ft.
Area Taken	602 Sq. Ft.
Area Remaining	9,289 Sq. Ft.

This plat was prepared under my supervision C D Readling
N.C. Reg. Engineer No 3659

NOTE: Property corners shown circled were located by actual survey. Bearings are based on Right-of-Way Maps By Ralph Whitehead & Assoc.

CITY OF CHARLOTTE
NORTH CAROLINA
ENGINEERING DEPARTMENT

REVISIONS

Belmont Neighborhood Improvement Project

Property Of
Albert M. Guillet & Wife Margaret M.

DRAWN BY C. Hoffer
CHECKED BY J.T.T.
CITY ENGINEER
DATE Aug 1969 SCALE 1" = 40'

JOB NO. 513-68 479
FILE NO.
SHEET 51
OF 118

81-07

081-075-28