81-077-09

This plat was prepared under my supervision. C D Readling
N.C. Reg. Engineer No 3654

Approved by _____ R/W Agent

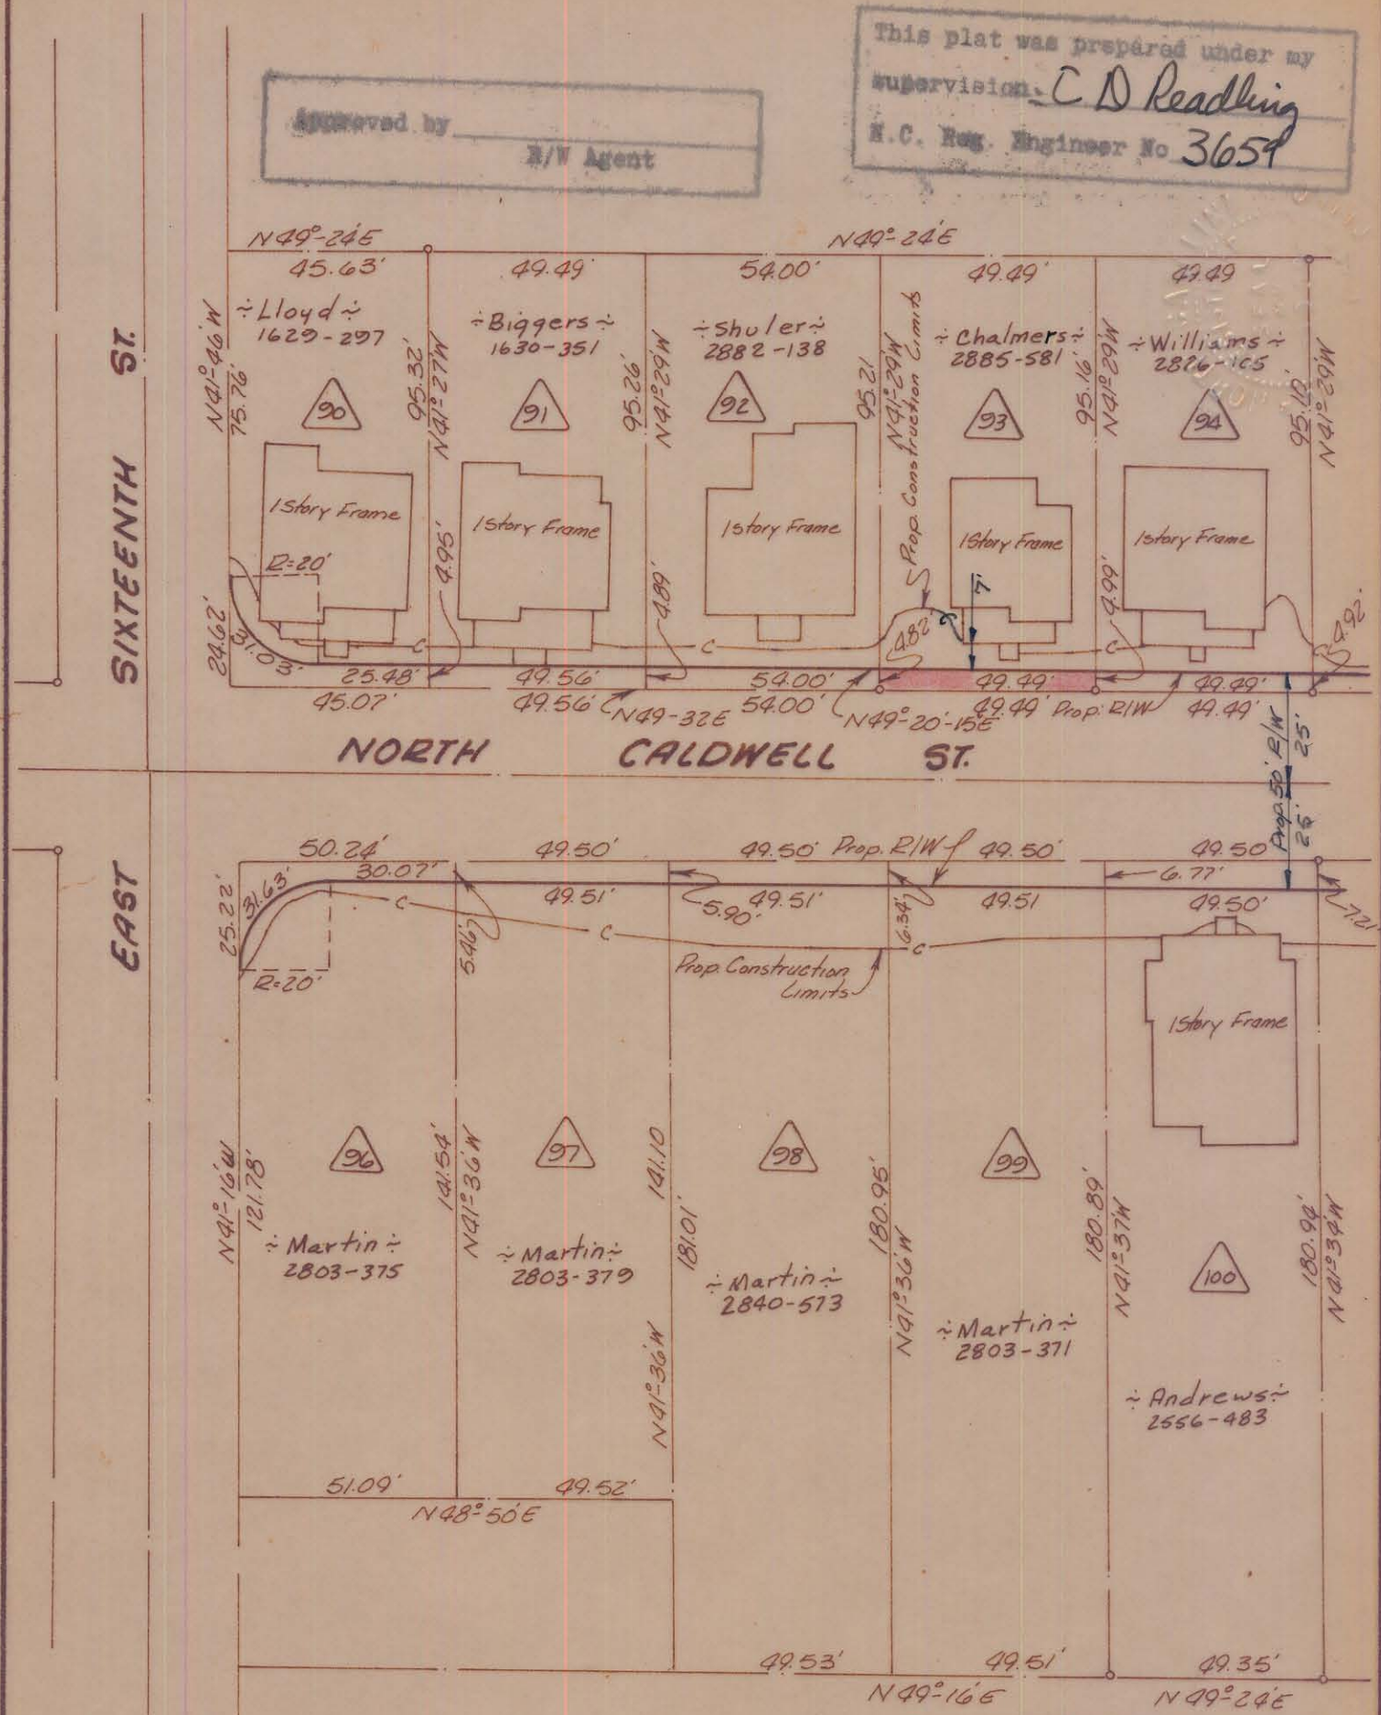

Total Area	4,953	Sq. Ft.
Area Taken	243	Sq. Ft.
Area Remaining	4,710	Sq. Ft.

Note: Property corners shown circled were located by actual survey. Bearings are based on Right-of-Way Maps By Ralph Whitehead & Assoc.

CITY OF CHARLOTTE
NORTH CAROLINA
ENGINEERING DEPARTMENT

REVISIONS: 10-7-69 Owner	Belmont Neighborhood Improvement Project	JOB NO. 513-68 479
		FILE NO.
DRAWN BY Bean	Property Of	SHEET 89
CHECKED BY J.T.T.	James C. Chalmers (single)	OF 118
CITY ENGINEER	DATE Aug 69 SCALE 1"=40'	