NOTE: Property corners shown circled were located by actual survey. Bearings are based on MAP BOOK 332-421

This plat was prepared under my supervision [illegible]

N.C. Reg. Engineer No 4343

MAP BOOK 332-421

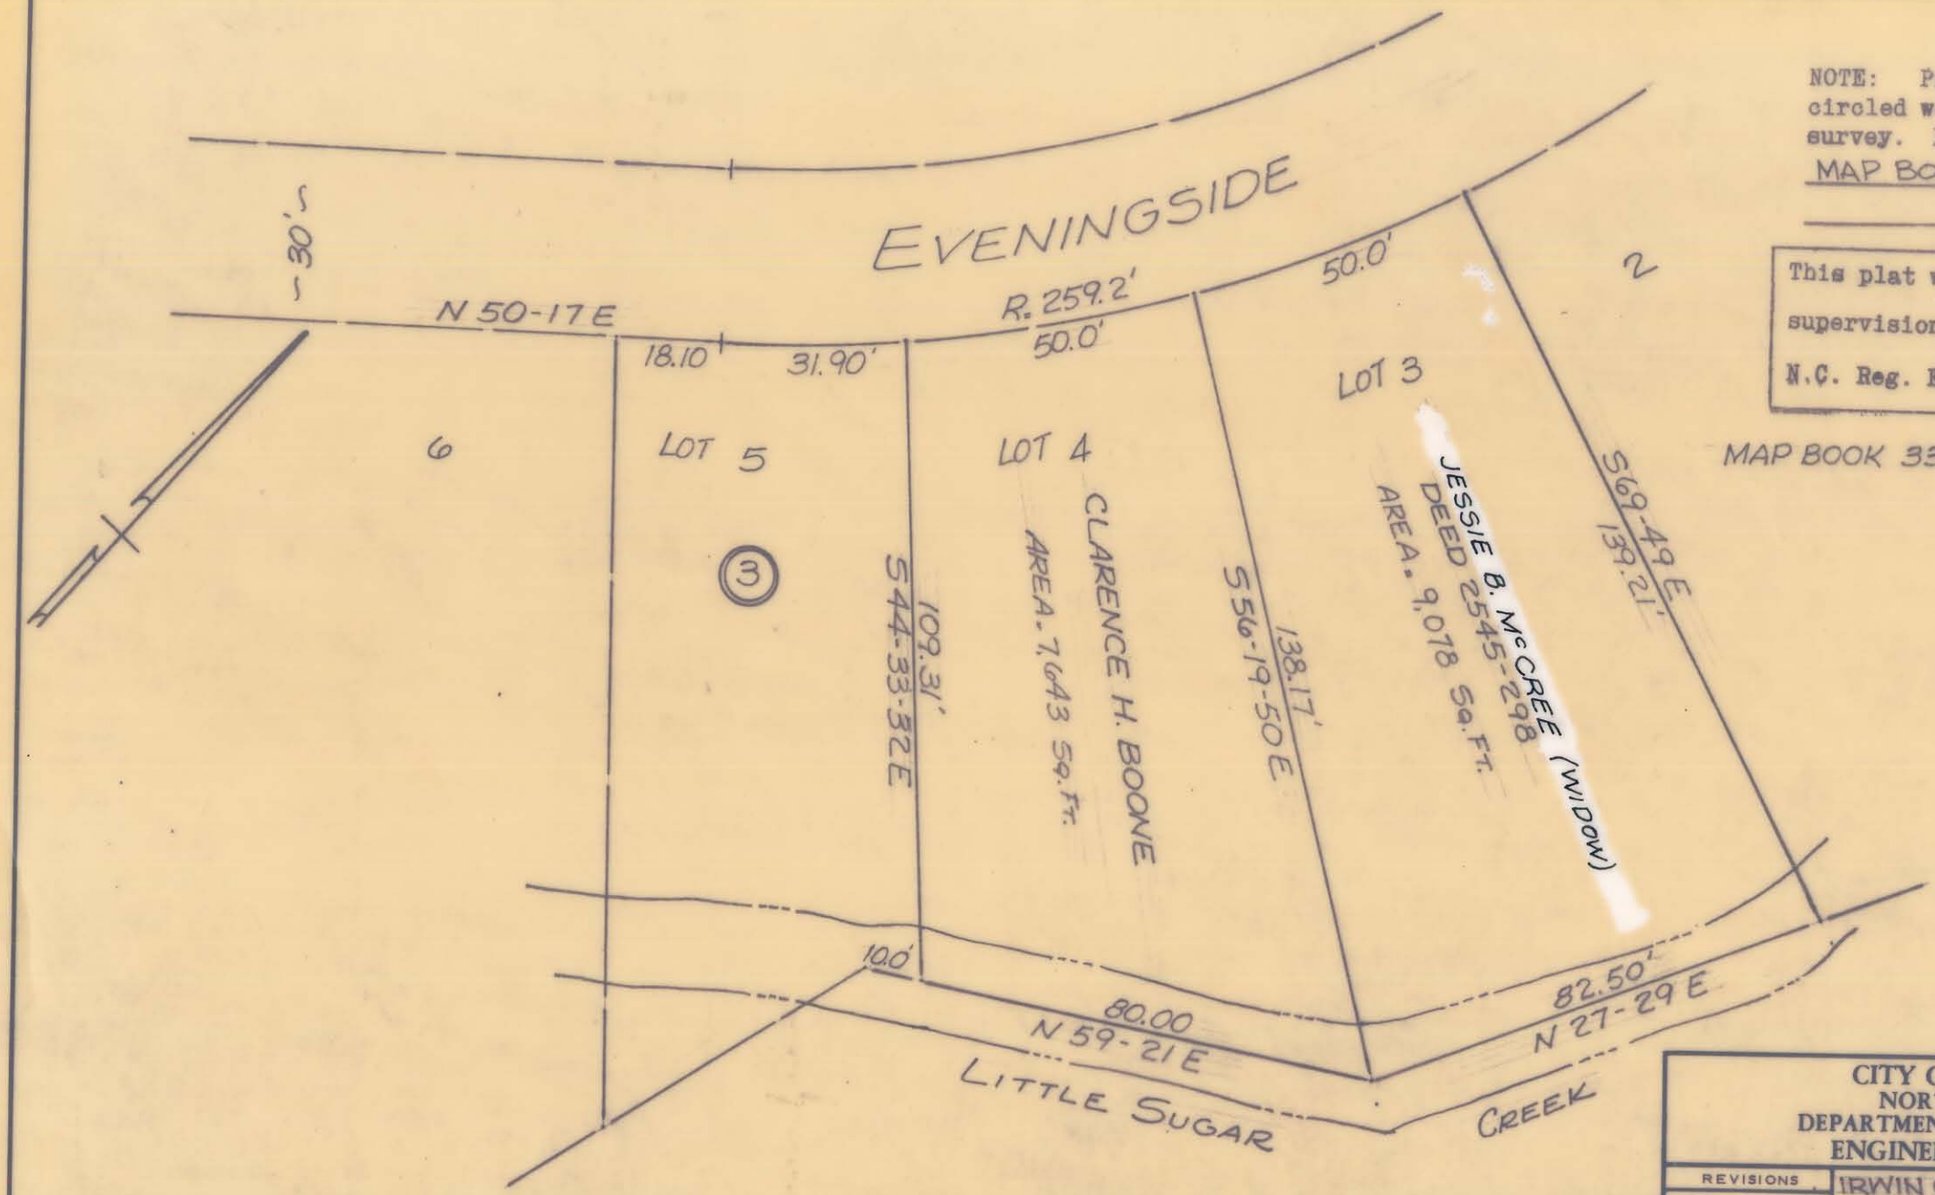

CITY OF CHARLOTTE
NORTH CAROLINA
DEPARTMENT OF PUBLIC WORKS
ENGINEERING DIVISION

REVISIONS	IRWIN CREEK-SUGAR CREEK OPEN SPACE PROJECT NO 1001-05	JOB NO. 524-70-401
		FILE NO.
DRAWN BY WHITE	PROPERTY OF JESSIE B. McCREE (WIDOW)	SHEET
CHECKED BY CDR		OF
CITY ENGINEER	DATE AUG 8, 1972 SCALE 1" = 30'	

81-084-01