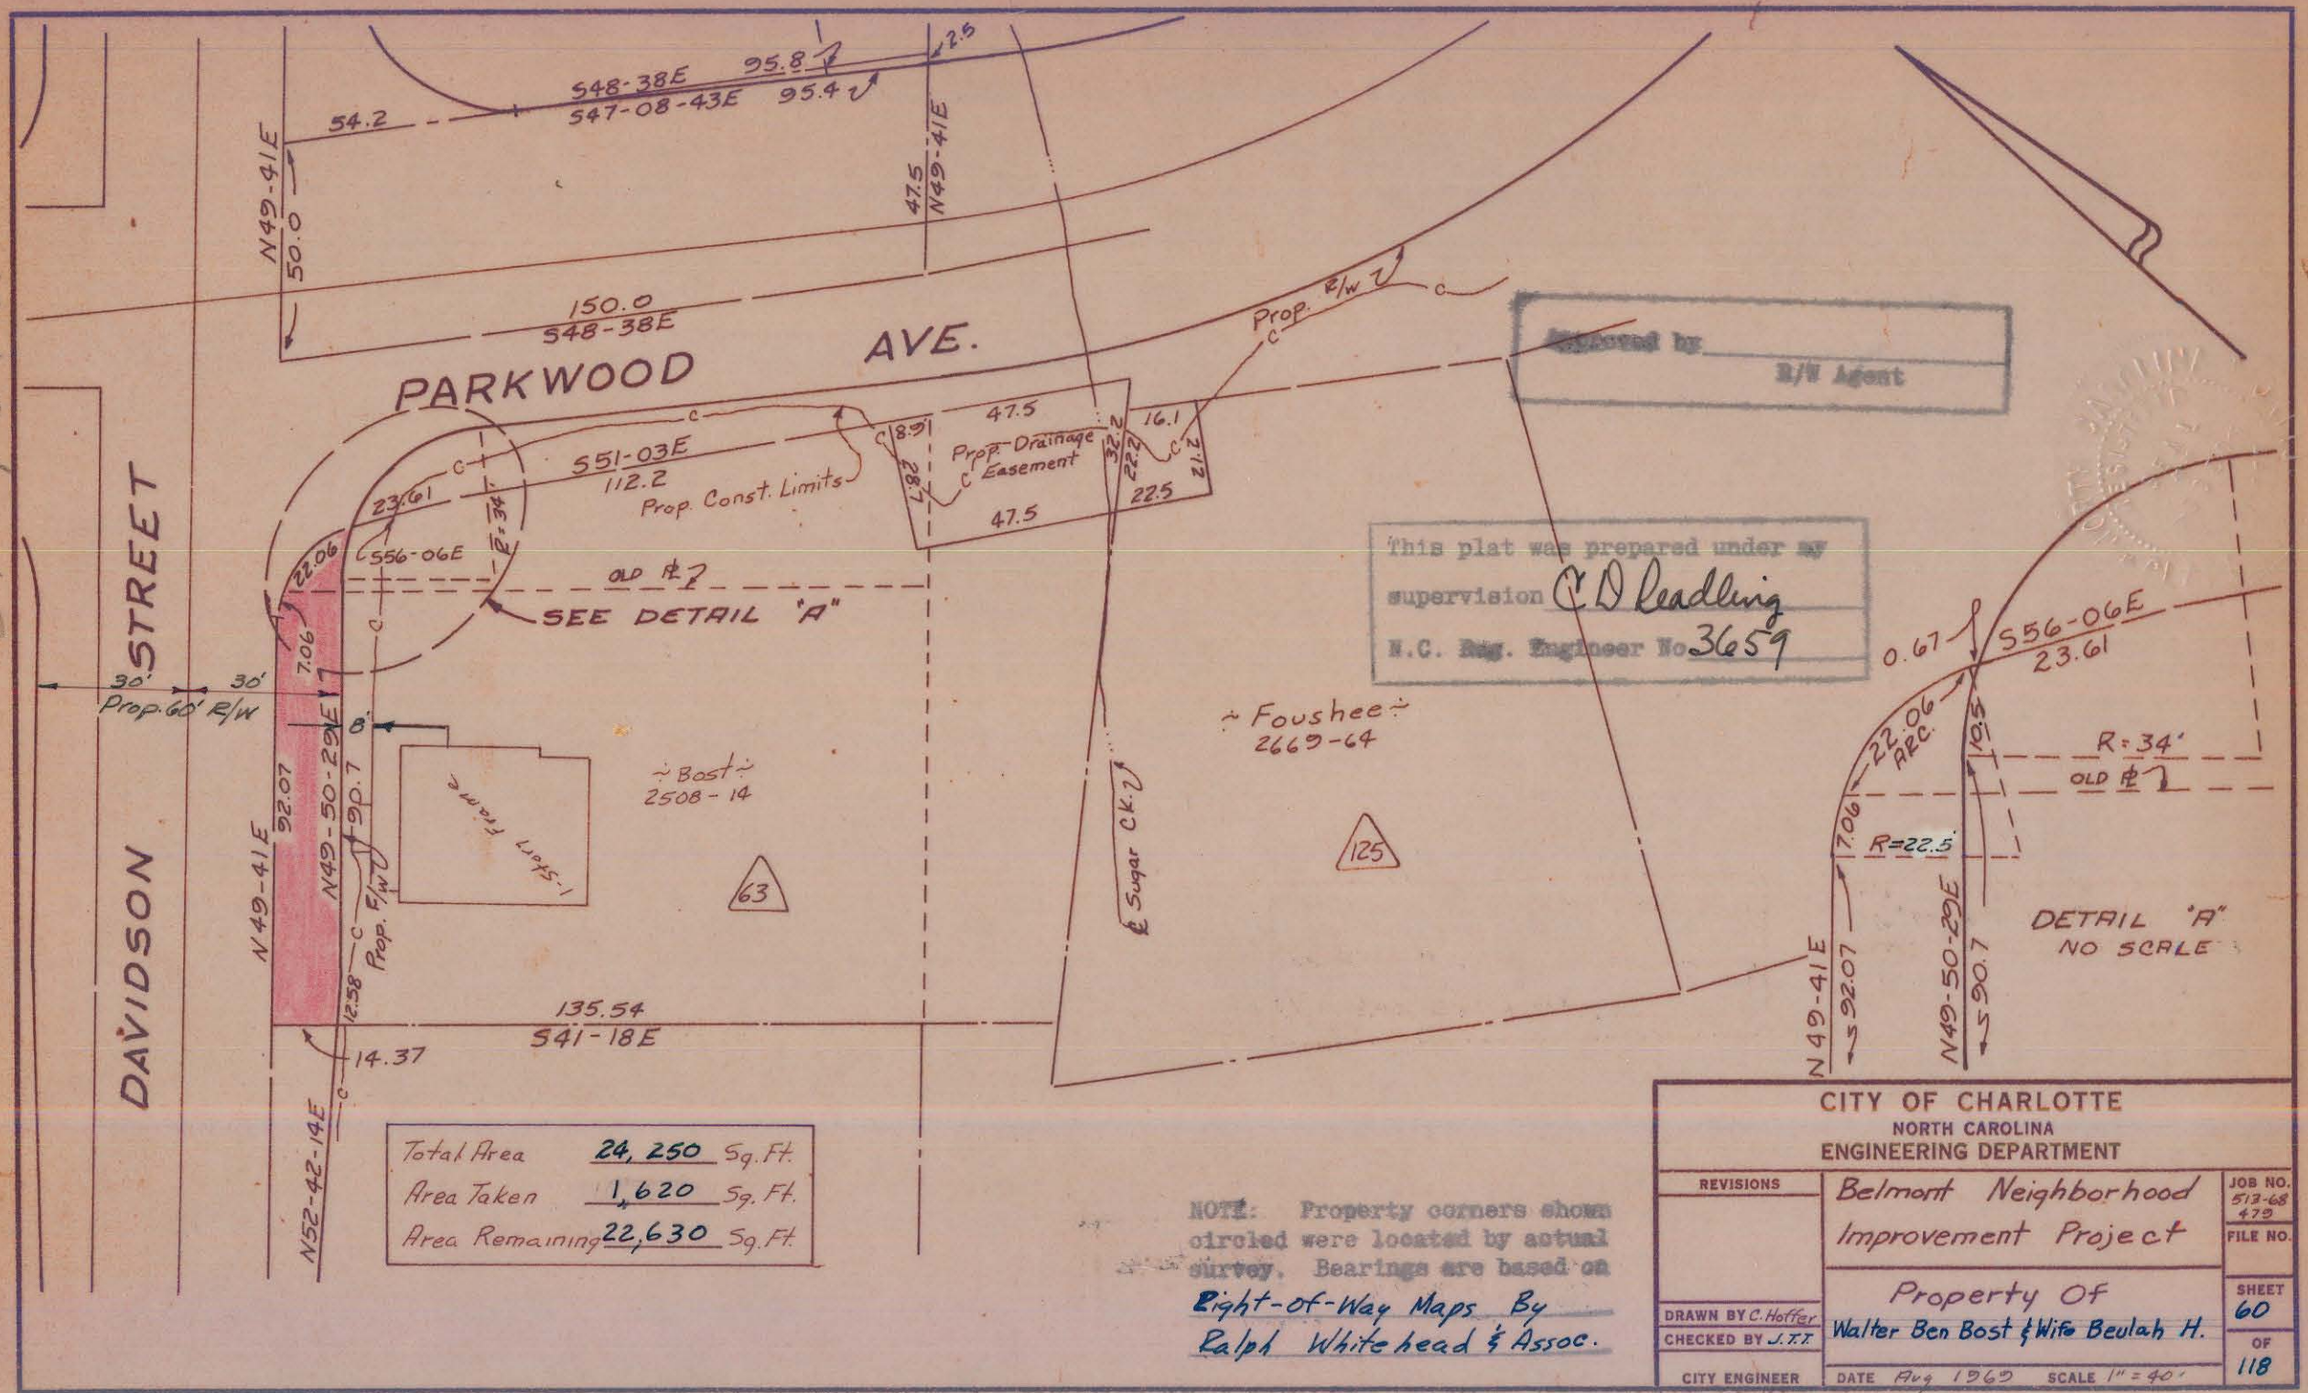

Total Area	24,250 Sq. Ft.
Area Taken	1,620 Sq. Ft.
Area Remaining	22,630 Sq. Ft.

NOTE: Property corners shown circled were located by actual survey. Bearings are based on Right-of-Way Maps By Ralph Whitehead & Assoc.

CITY OF CHARLOTTE
NORTH CAROLINA
ENGINEERING DEPARTMENT

REVISIONS

Belmont Neighborhood Improvement Project

Property Of
Walter Ben Bost & Wife Beulah H.

DRAWN BY C. Hoffer
CHECKED BY J.T.T.
CITY ENGINEER
DATE Aug 1969 SCALE 1" = 40'

JOB NO. 513-68 479
FILE NO.
SHEET 60
OF 118

81-101-01