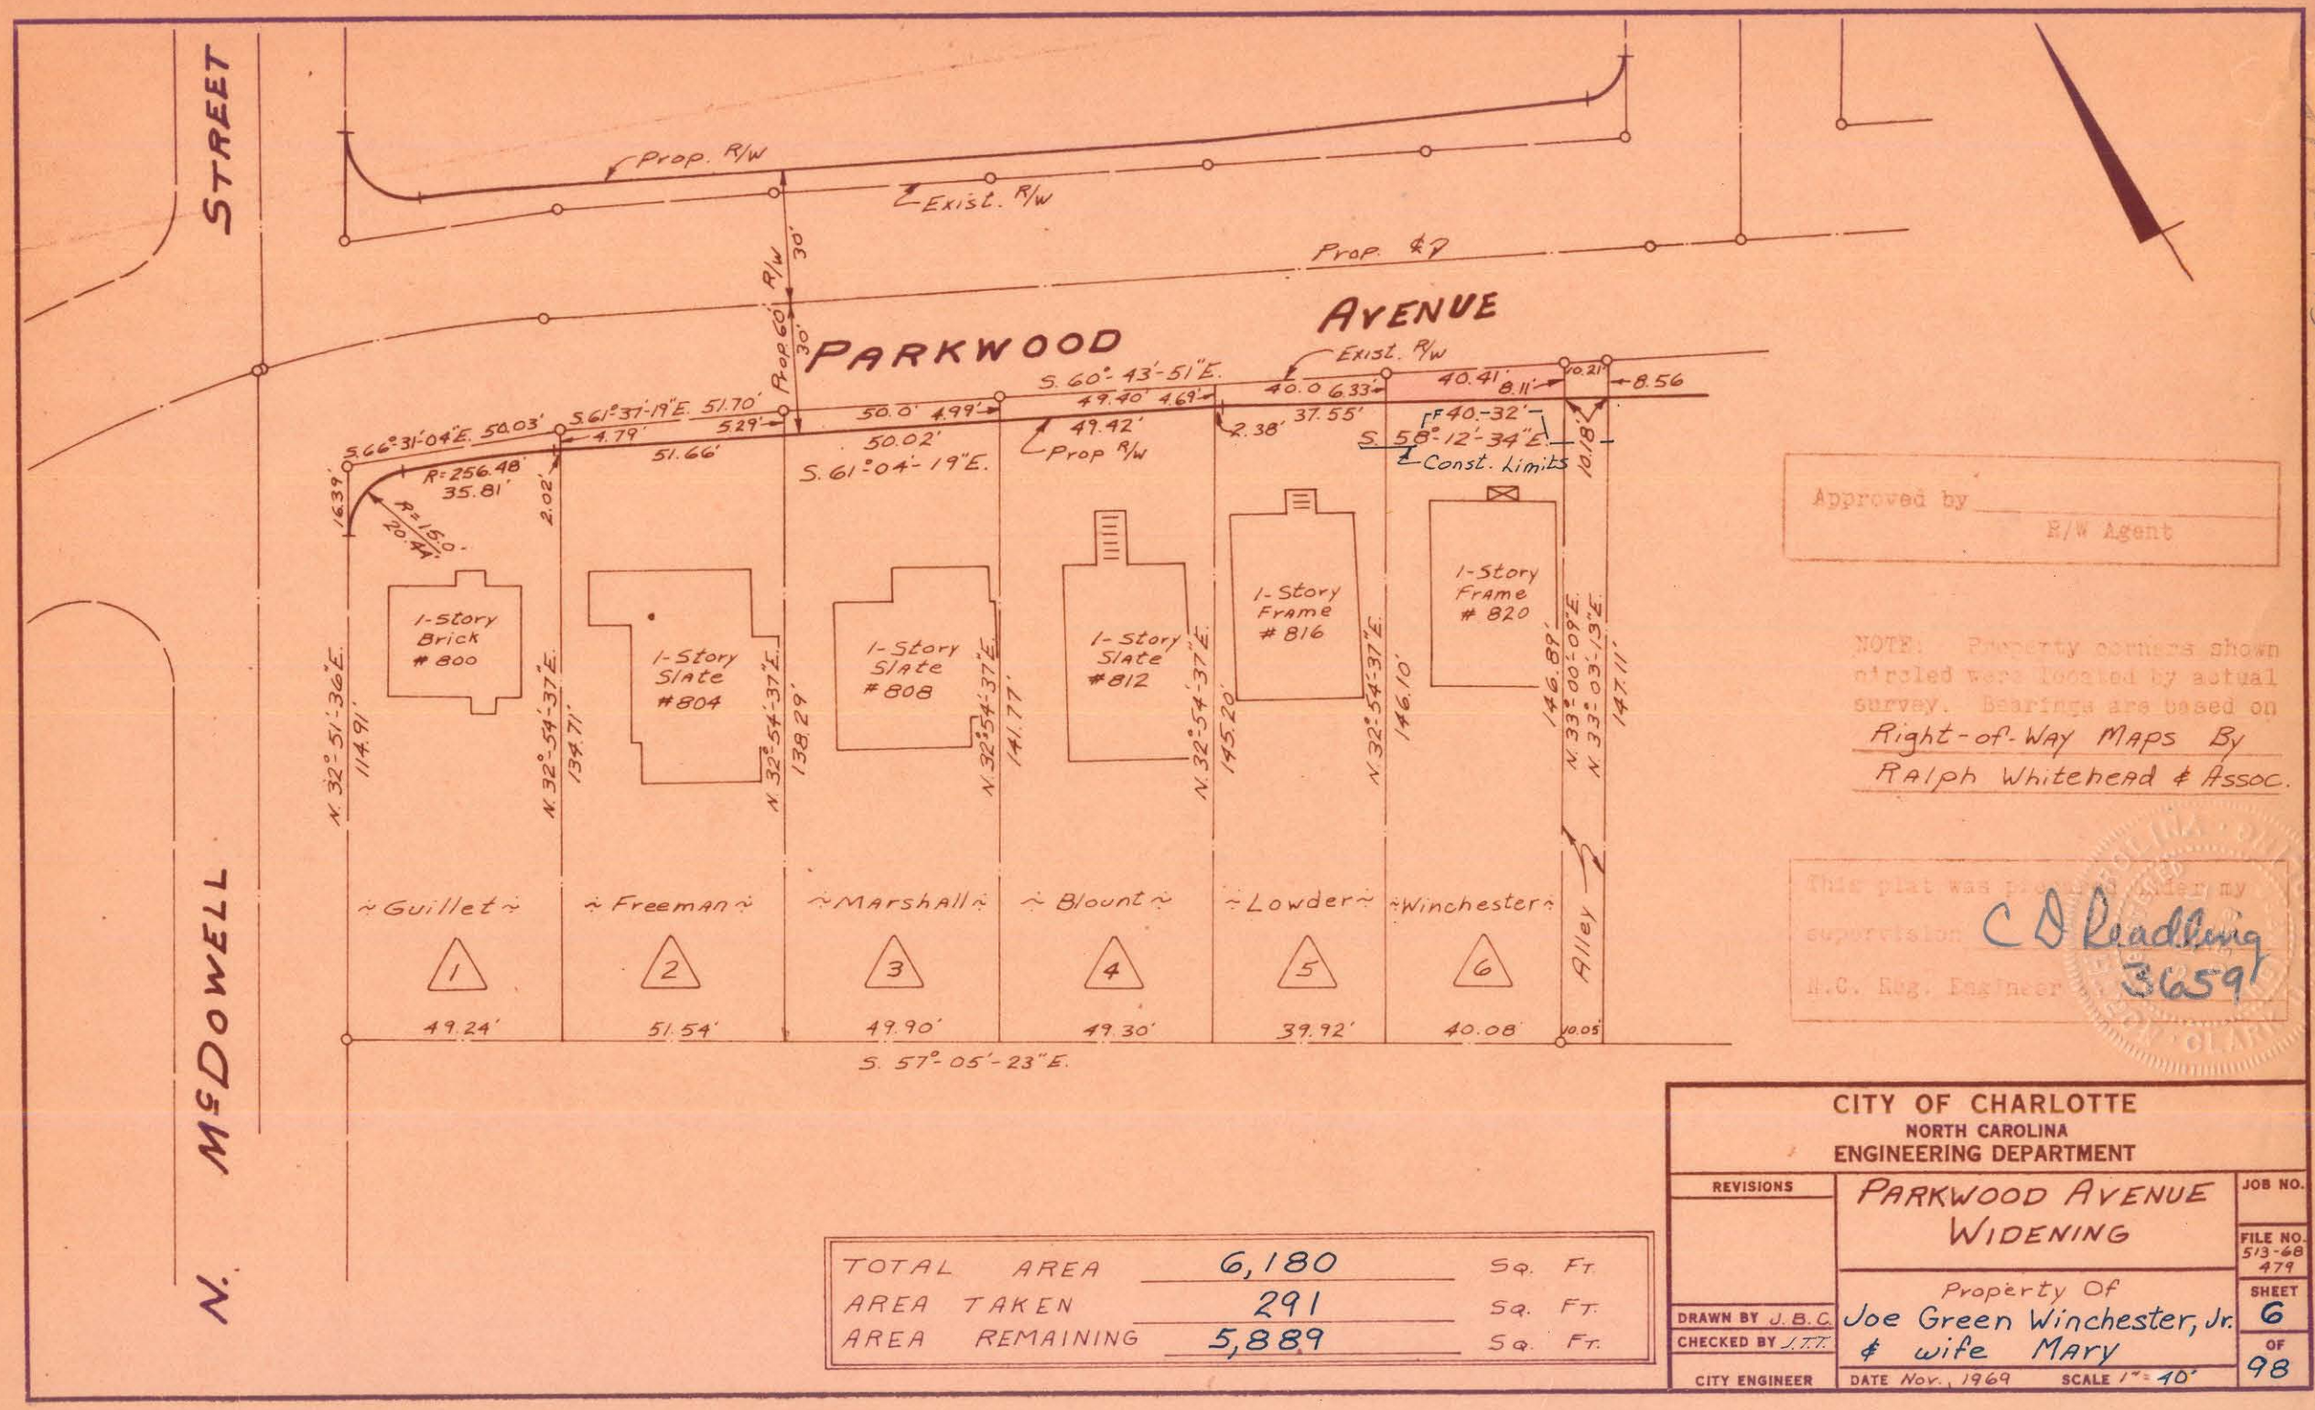

Approved by _____
R/W Agent

NOTE: Property corners shown circled were located by actual survey. Bearings are based on Right-of-Way Maps By Ralph Whitehead & Assoc.

This plat was prepared under my supervision
C D Readling
N.C. Reg. Engineer 36591

TOTAL AREA	6,180	Sq. Ft.
AREA TAKEN	291	Sq. Ft.
AREA REMAINING	5,889	Sq. Ft.

CITY OF CHARLOTTE
NORTH CAROLINA
ENGINEERING DEPARTMENT

REVISIONS

PARKWOOD AVENUE WIDENING

Property Of
Joe Green Winchester, Jr. & wife Mary

DRAWN BY J. B. C.
CHECKED BY J. T. T.
CITY ENGINEER

DATE Nov., 1969 SCALE 1" = 40'

JOB NO.
FILE NO. 513-68 479
SHEET 6 OF 98