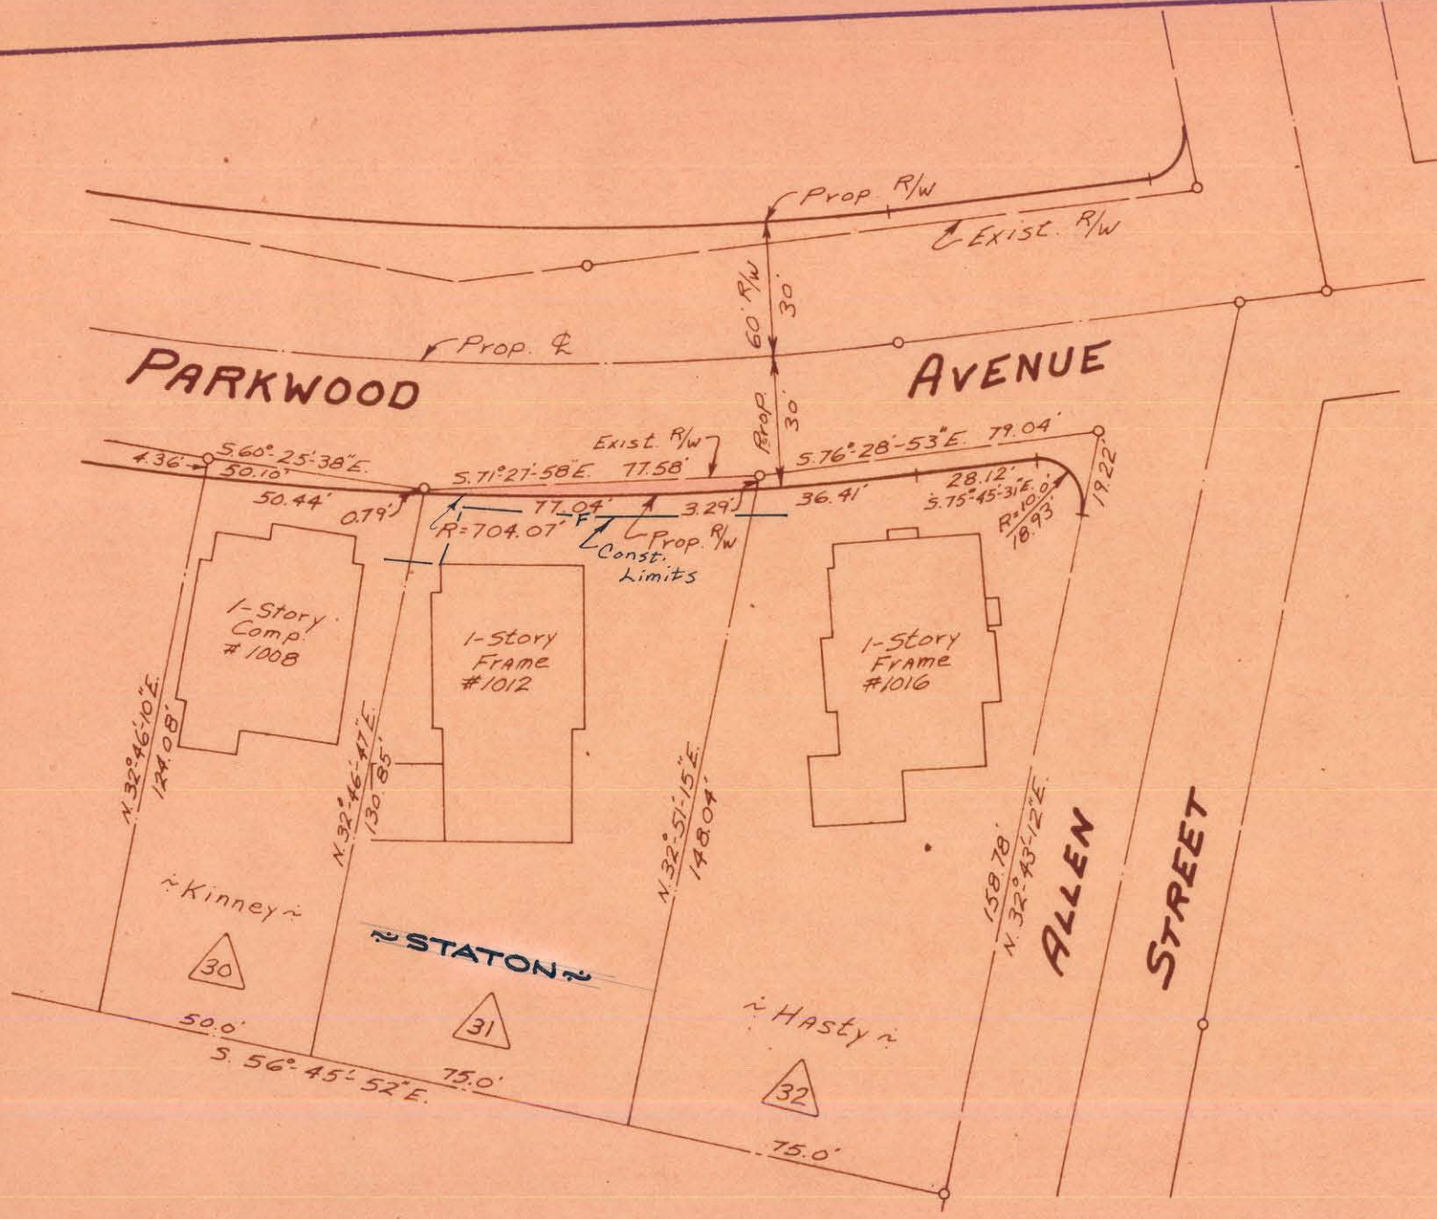


Approved by _____
R/W Agent

NOTE: Property corners shown circled were located by actual survey. Bearings are based on Right-of-Way Maps By Ralph Whitehead & Assoc.

This plat was prepared under my supervision C D Headling
N.C. Reg. Engineer No. 3659

| | | |
|---|---|---|
| TOTAL AREA | 10,624 | Sq. Ft. |
| AREA TAKEN | 208 | Sq. Ft. |
| AREA REMAINING | 10,416 | Sq. Ft. |

CITY OF CHARLOTTE
NORTH CAROLINA
ENGINEERING DEPARTMENT

REVISIONS: 8-3-71 Property Owner Rev.

DRAWN BY J.B.C.
CHECKED BY J.T.T.
CITY ENGINEER

PARKWOOD AVENUE WIDENING

Property Of
LAURA ANN STATON

DATE Nov., 1969 SCALE 1"=40'

JOB NO. 513-68 479
FILE NO.
SHEET 31 OF 98

081-146-06/07