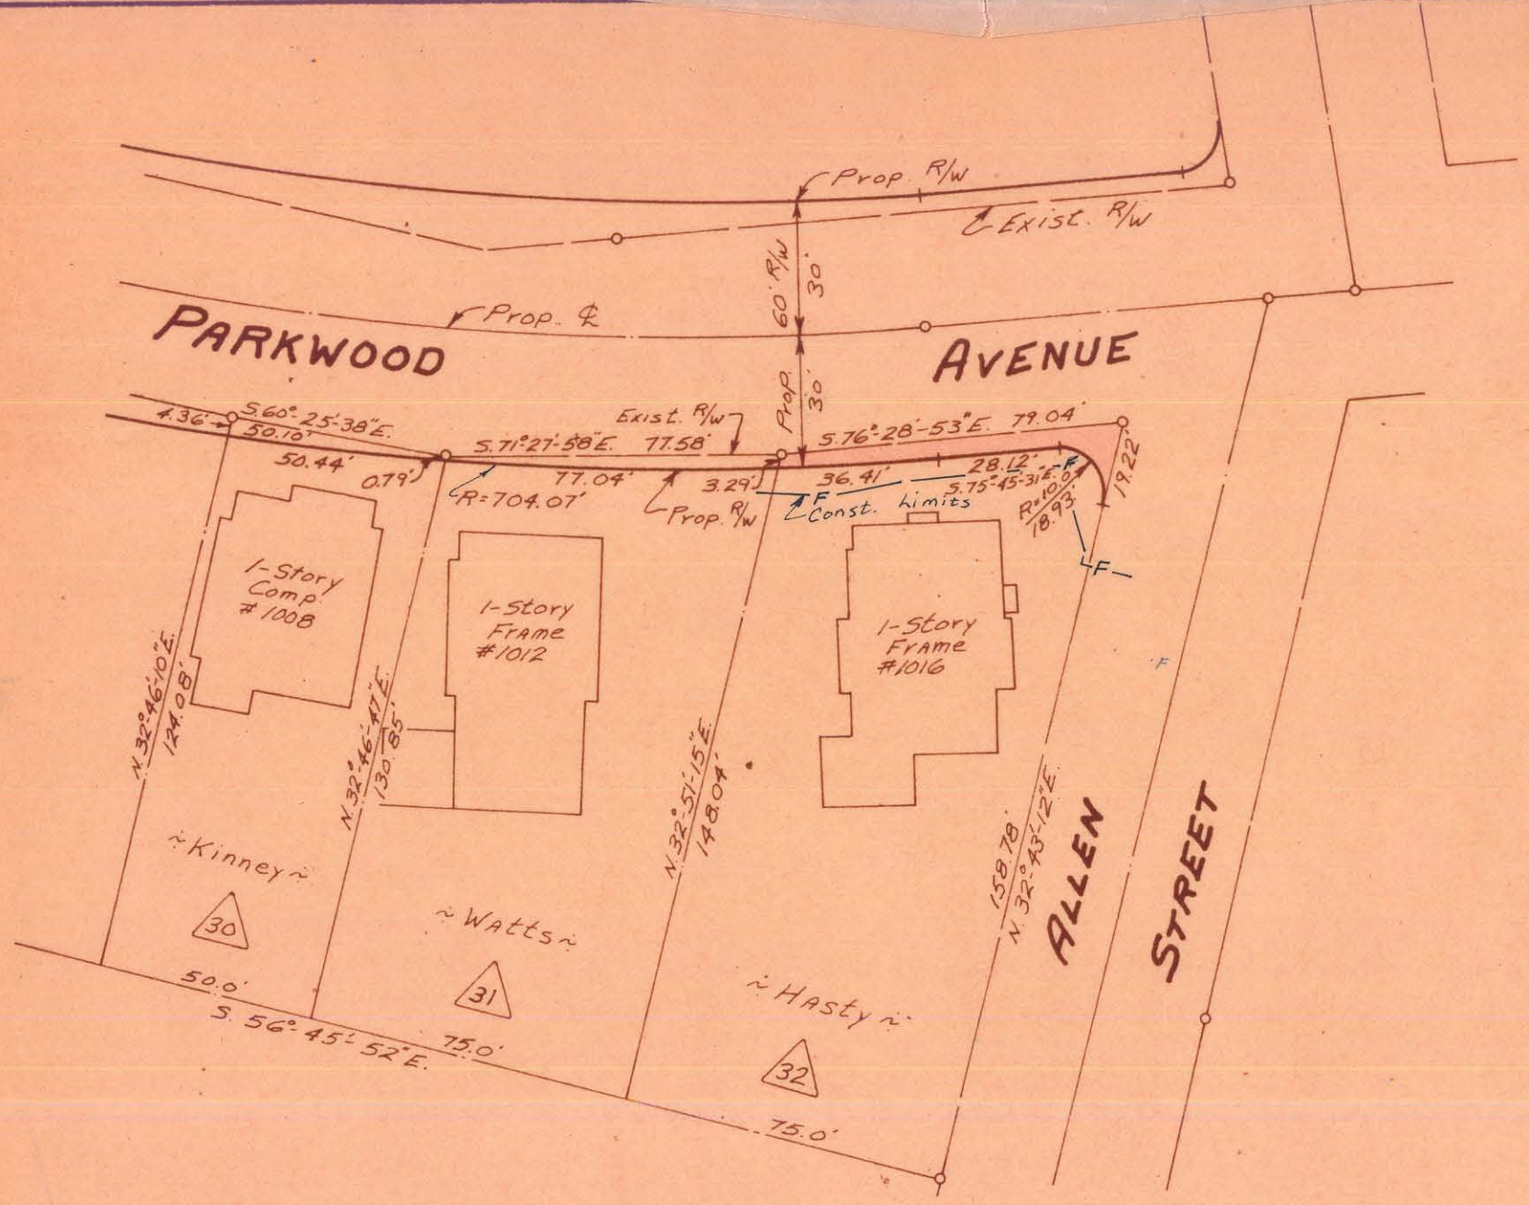

Approved by _____
R/W Agent

NOTE: Property corners shown circled were located by actual survey. Bearings are based on Right-of-Way Maps By Ralph Whitehead & Assoc.

This plat was prepared under my supervision
N.C. Reg. Engineer No. C D Readling 3659

TOTAL AREA	12,318	Sq. Ft.
AREA TAKEN	392	Sq. Ft.
AREA REMAINING	11,926	Sq. Ft.

CITY OF CHARLOTTE
NORTH CAROLINA
ENGINEERING DEPARTMENT

REVISIONS

PARKWOOD AVENUE WIDENING

Property Of
Hughston S. Hasty

JOB NO. 513-68 479
FILE NO.
SHEET 30

DRAWN BY J.B.C.
CHECKED BY J.T.T.
CITY ENGINEER
DATE Nov., 1969
SCALE

081-146-06