Approved by _____
R/W Agent

This plat was prepared under my supervision C. D. Readling
N.C. Reg. Engineer No 3659

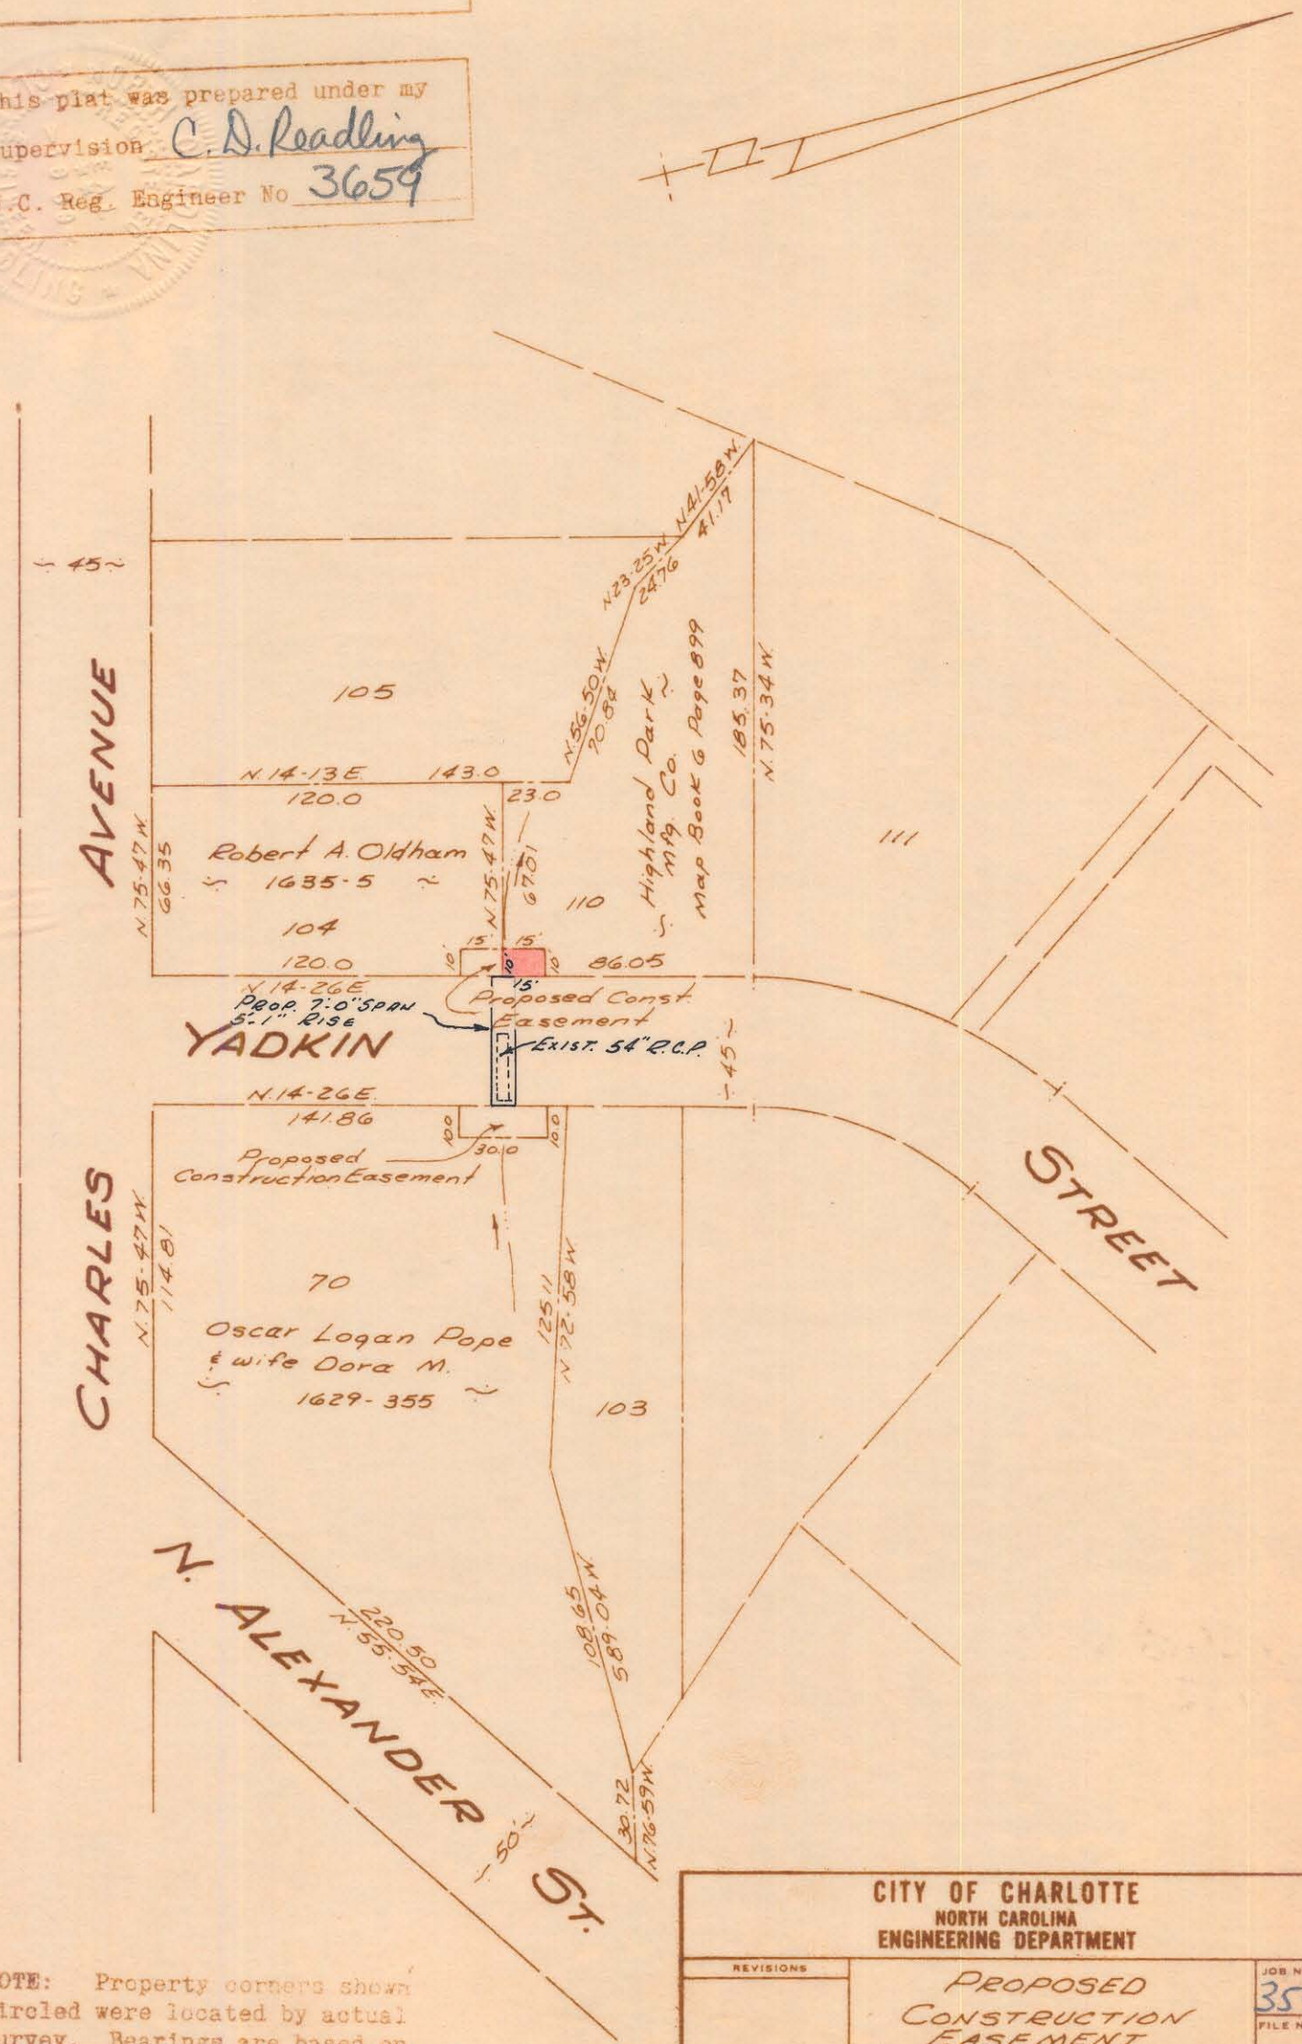


NOTE: Property corners shown circled were located by actual survey. Bearings are based on Record Map Of Highland Park 6/899

CITY OF CHARLOTTE
NORTH CAROLINA
ENGINEERING DEPARTMENT

| | | |
|---|---|---|
| REVISIONS | PROPOSED CONSTRUCTION EASEMENT | JOB NO. 359 |
| | | FILE NO. |
| DRAWN BY J.S.B. | Property Of HIGHLAND PARK MFG. CO. | SHEET 3 |
| CHECKED BY J.T.T. | | OF 8 |
| CITY ENGINEER | DATE Nov. 1968 SCALE 1"=60' | |

83-73-07