83-09 1-26

TOTAL AREA	4,500	Sq. Ft.
AREA TAKEN	201	Sq Ft.
AREA REMAINING	4,299	Sq. Ft.

Approved by _____
R/W Agent

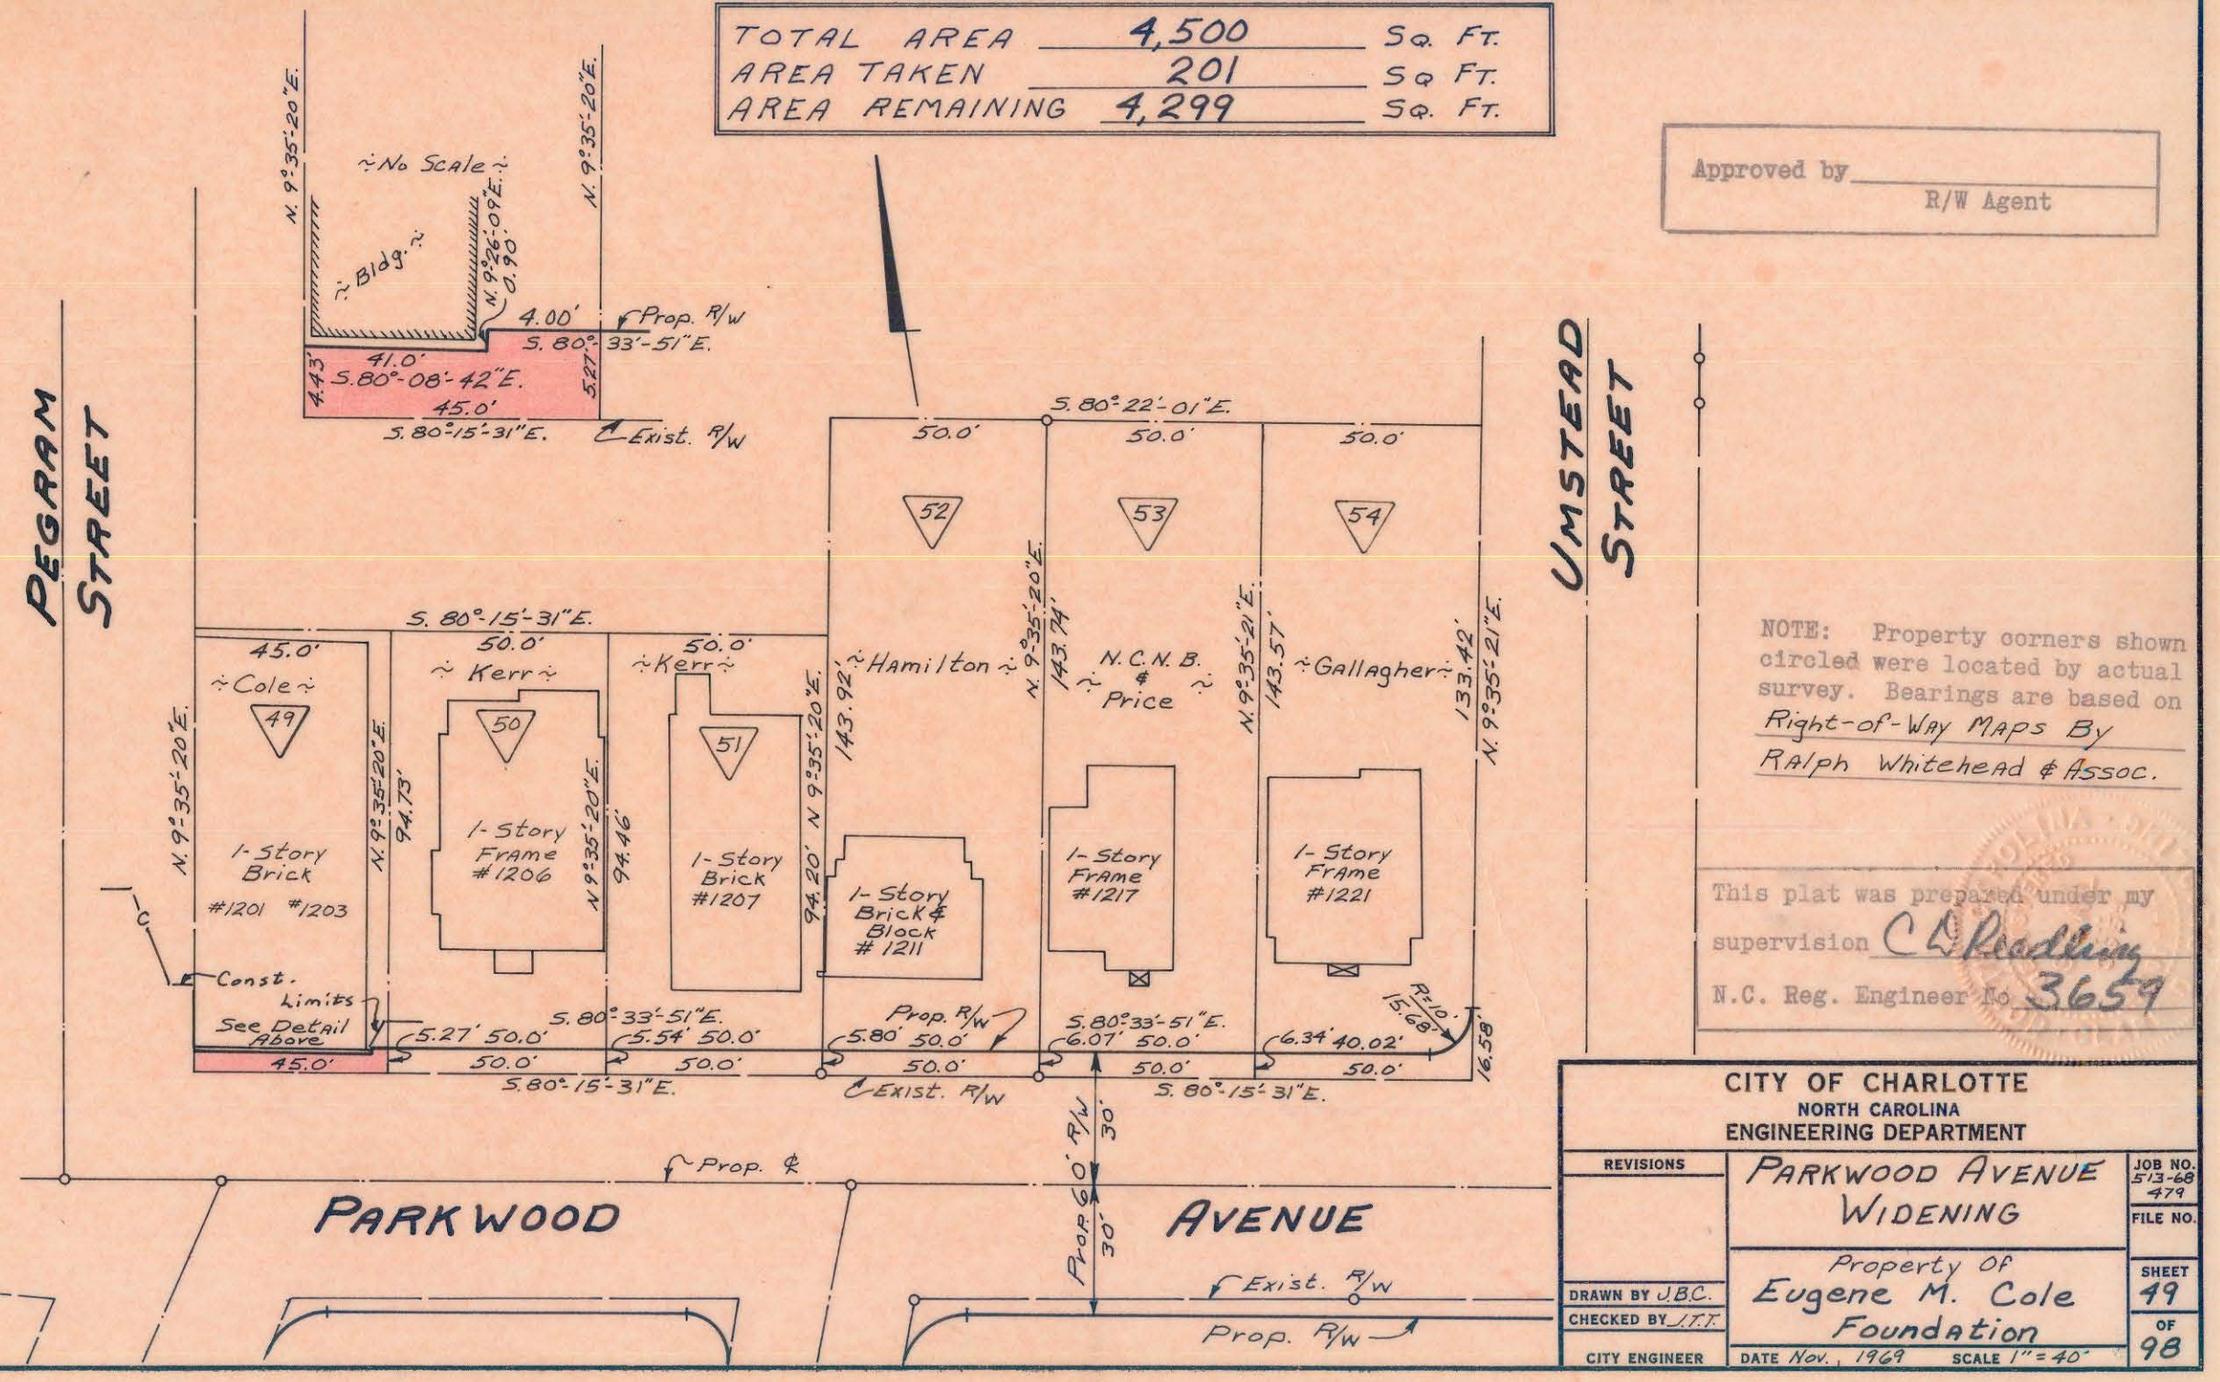

NOTE: Property corners shown circled were located by actual survey. Bearings are based on Right-of-Way Maps By Ralph Whitehead & Assoc.

This plat was prepared under my supervision C. L. Reading
N.C. Reg. Engineer No. 3659

CITY OF CHARLOTTE
NORTH CAROLINA
ENGINEERING DEPARTMENT

REVISIONS	PARKWOOD AVENUE WIDENING	JOB NO. 513-68 479
		FILE NO.
	Property Of Eugene M. Cole Foundation	SHEET 49
DRAWN BY J.B.C.		
CHECKED BY J.T.T.		
CITY ENGINEER	DATE Nov., 1969 SCALE 1" = 40'	OF 98