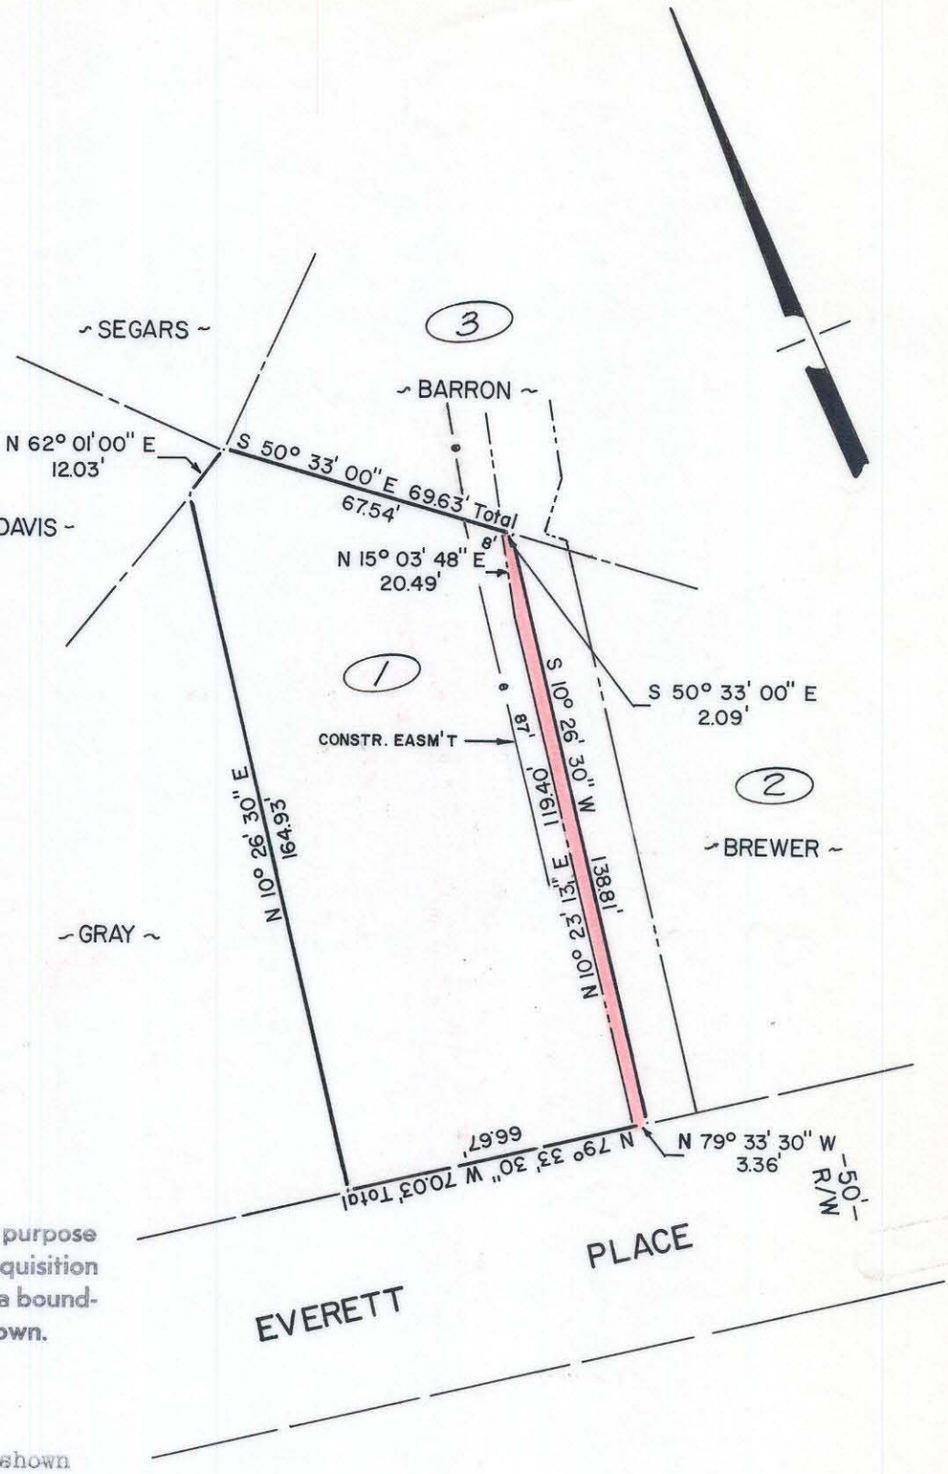

This map was prepared for the purpose of right of way or easement acquisition only, and is not intended to be a boundary survey of the property shown.

NOTE: Property corners shown circled were located by actual survey. Bearings are based on

MAP BOOK 6 PAGE 174

1

2996-545

TRAVIS BAKER & WF ANNIE MAE

~ 83-115-4 ~

Total Area	= 11,020	Sq. Ft.
Drainage Area	462	Sq. Ft.
Area Remaining	10,558	Sq. Ft.

NORTH CAROLINA REGISTERED SEAL L-1785 LAND SURVEYOR STEPHEN A. GILBERT

This plat was prepared under my supervision Stephen A Gilbert

N. C. Reg. Surveyor No. L-1785

CITY OF CHARLOTTE
NORTH CAROLINA
DEPARTMENT OF PUBLIC WORKS
ENGINEERING DIVISION

REVISIONS	PROPOSED DRAINAGE EASM'T NORTH CHARLOTTE COMMUNITY DEVELOPMENT	JOB NO. 512-79-283
		FILE NO.
DRAWN BY A.R.	PROPERTY OF TRAVAS BAKER & WF ANNIE MAE	SHEET 1
CHECKED BY		OF 12
for CITY ENGINEER	DATE 8/31/79 SCALE 1" = 40'	

DUNCAN-PARNELL, INC., CHARLOTTE 279

83-115-04