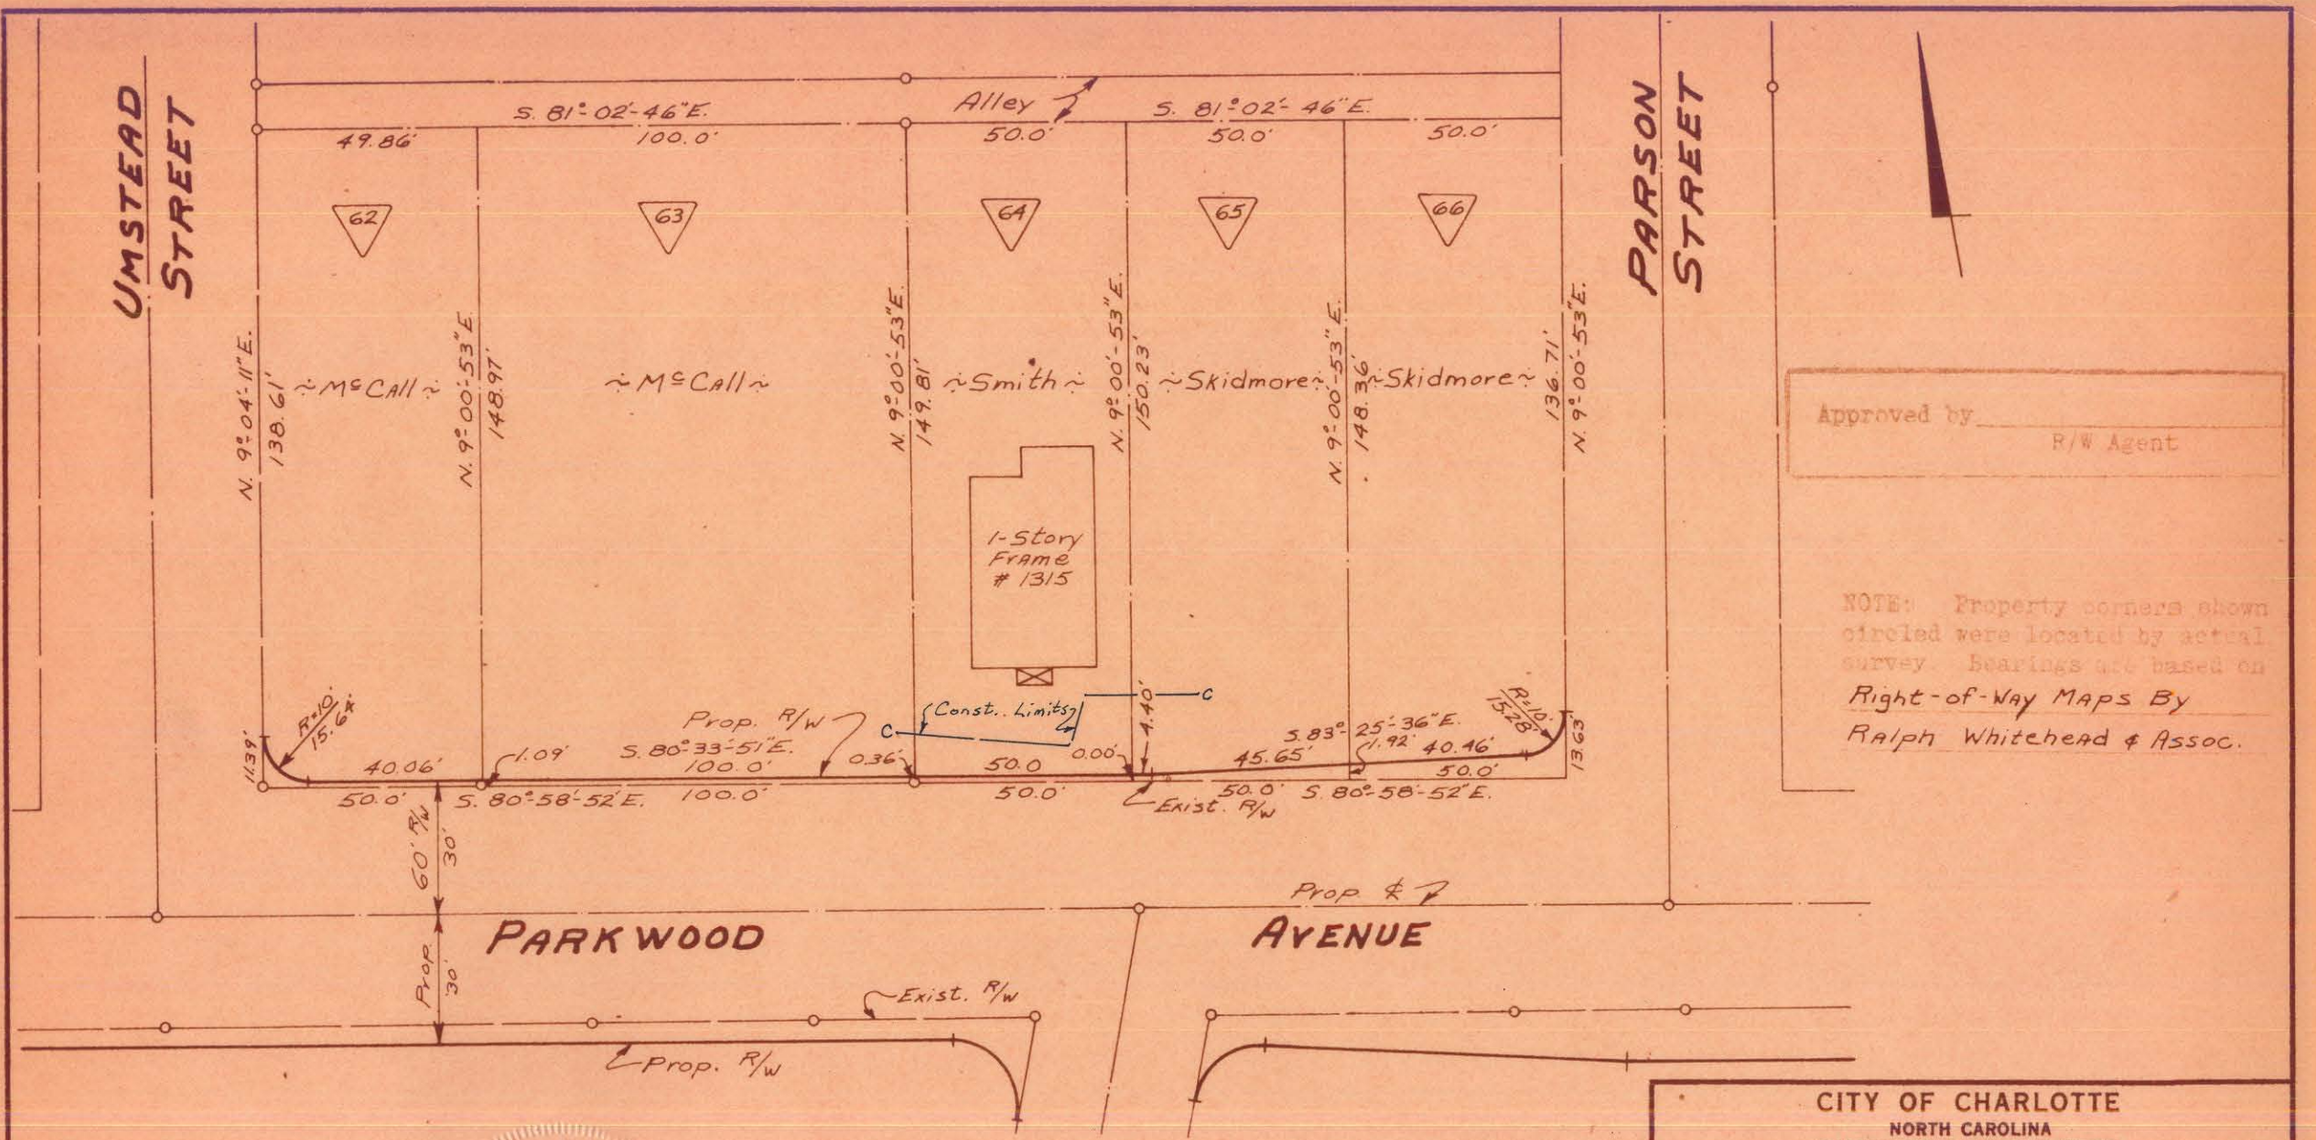

Approved by _____
R/W Agent

NOTE: Property corners shown circled were located by actual survey. Bearings are based on Right-of-Way Maps By Ralph Whitehead & Assoc.

This plat was prepared under my supervision C.D. Reading
N.C. Reg. Engineer No. 3659

TOTAL AREA	7,510	Sq. Ft.
AREA TAKEN	9	Sq Ft.
AREA REMAINING	7,501	Sq Ft.

CITY OF CHARLOTTE
NORTH CAROLINA
ENGINEERING DEPARTMENT

REVISIONS

DRAWN BY J.B.C.
CHECKED BY J.T.T.
CITY ENGINEER

PARKWOOD AVENUE WIDENING

Property of Water W. Smith & wife Lucille K.

DATE Nov. 1969 SCALE 1"=40'

JOB NO. 513-68 479
FILE NO.
SHEET 64
OF 98

083-134-10