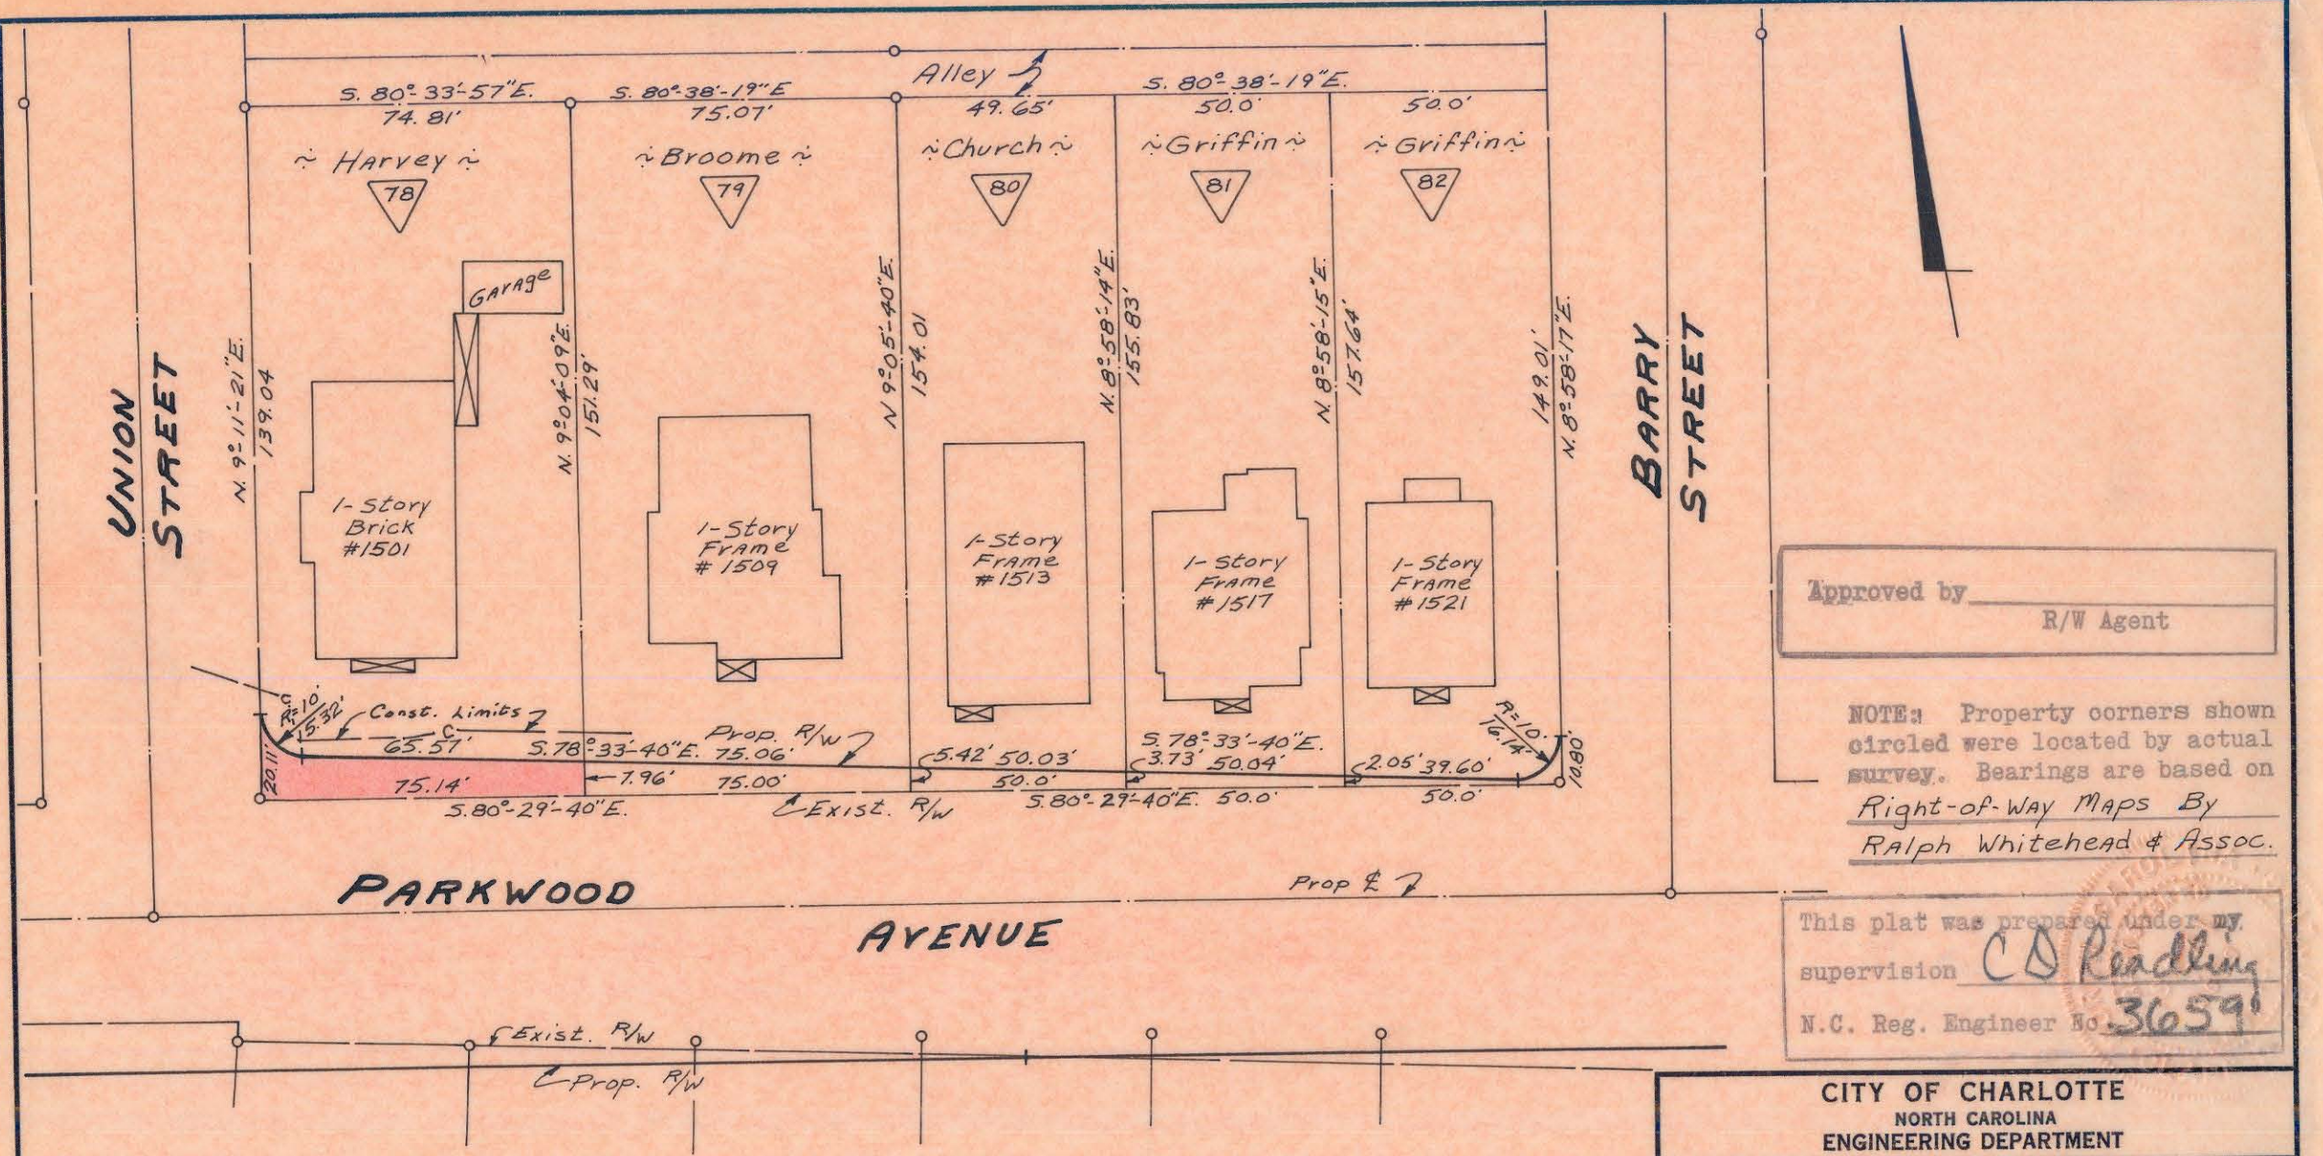

Approved by _____
R/W Agent

NOTE: Property corners shown circled were located by actual survey. Bearings are based on Right-of-Way Maps By Ralph Whitehead & Assoc.

This plat was prepared under my supervision C D Readling
N.C. Reg. Engineer No. 3659

TOTAL AREA	11,936	Sq. Ft.
AREA TAKEN	713	Sq. Ft.
AREA REMAINING	11,223	Sq Ft.

CITY OF CHARLOTTE
NORTH CAROLINA
ENGINEERING DEPARTMENT

REVISIONS

PARKWOOD AVENUE WIDENING

Property Of
Henry Harvey & wife Reppie B.

DRAWN BY J.B.C.
CHECKED BY J.F.T.
CITY ENGINEER
DATE Nov., 1969 SCALE 1"=40'

JOB NO. 513-68 479
FILE NO.
SHEET 78
OF 98

083-136-08