This map was prepared for the purpose of right of way or easement acquisition only, and is not intended to be a boundary survey of the property shown.

NORTH CAROLINA REGISTERED SEAL L-1785 LAND SURVEYOR STEPHEN A. GILBERT

Deed No. 3246-570

JAY VANCE BARRINGER

091-033-52

Total Area = 18,706 sq. ft.
Drainage Area = 805 sq. ft.
Area Remaining = 17,901 sq. ft.

NOTE: Property corners shown circled were located by actual survey. Bearings are based on RECORDED MAP BOOK 6, PAGE 385

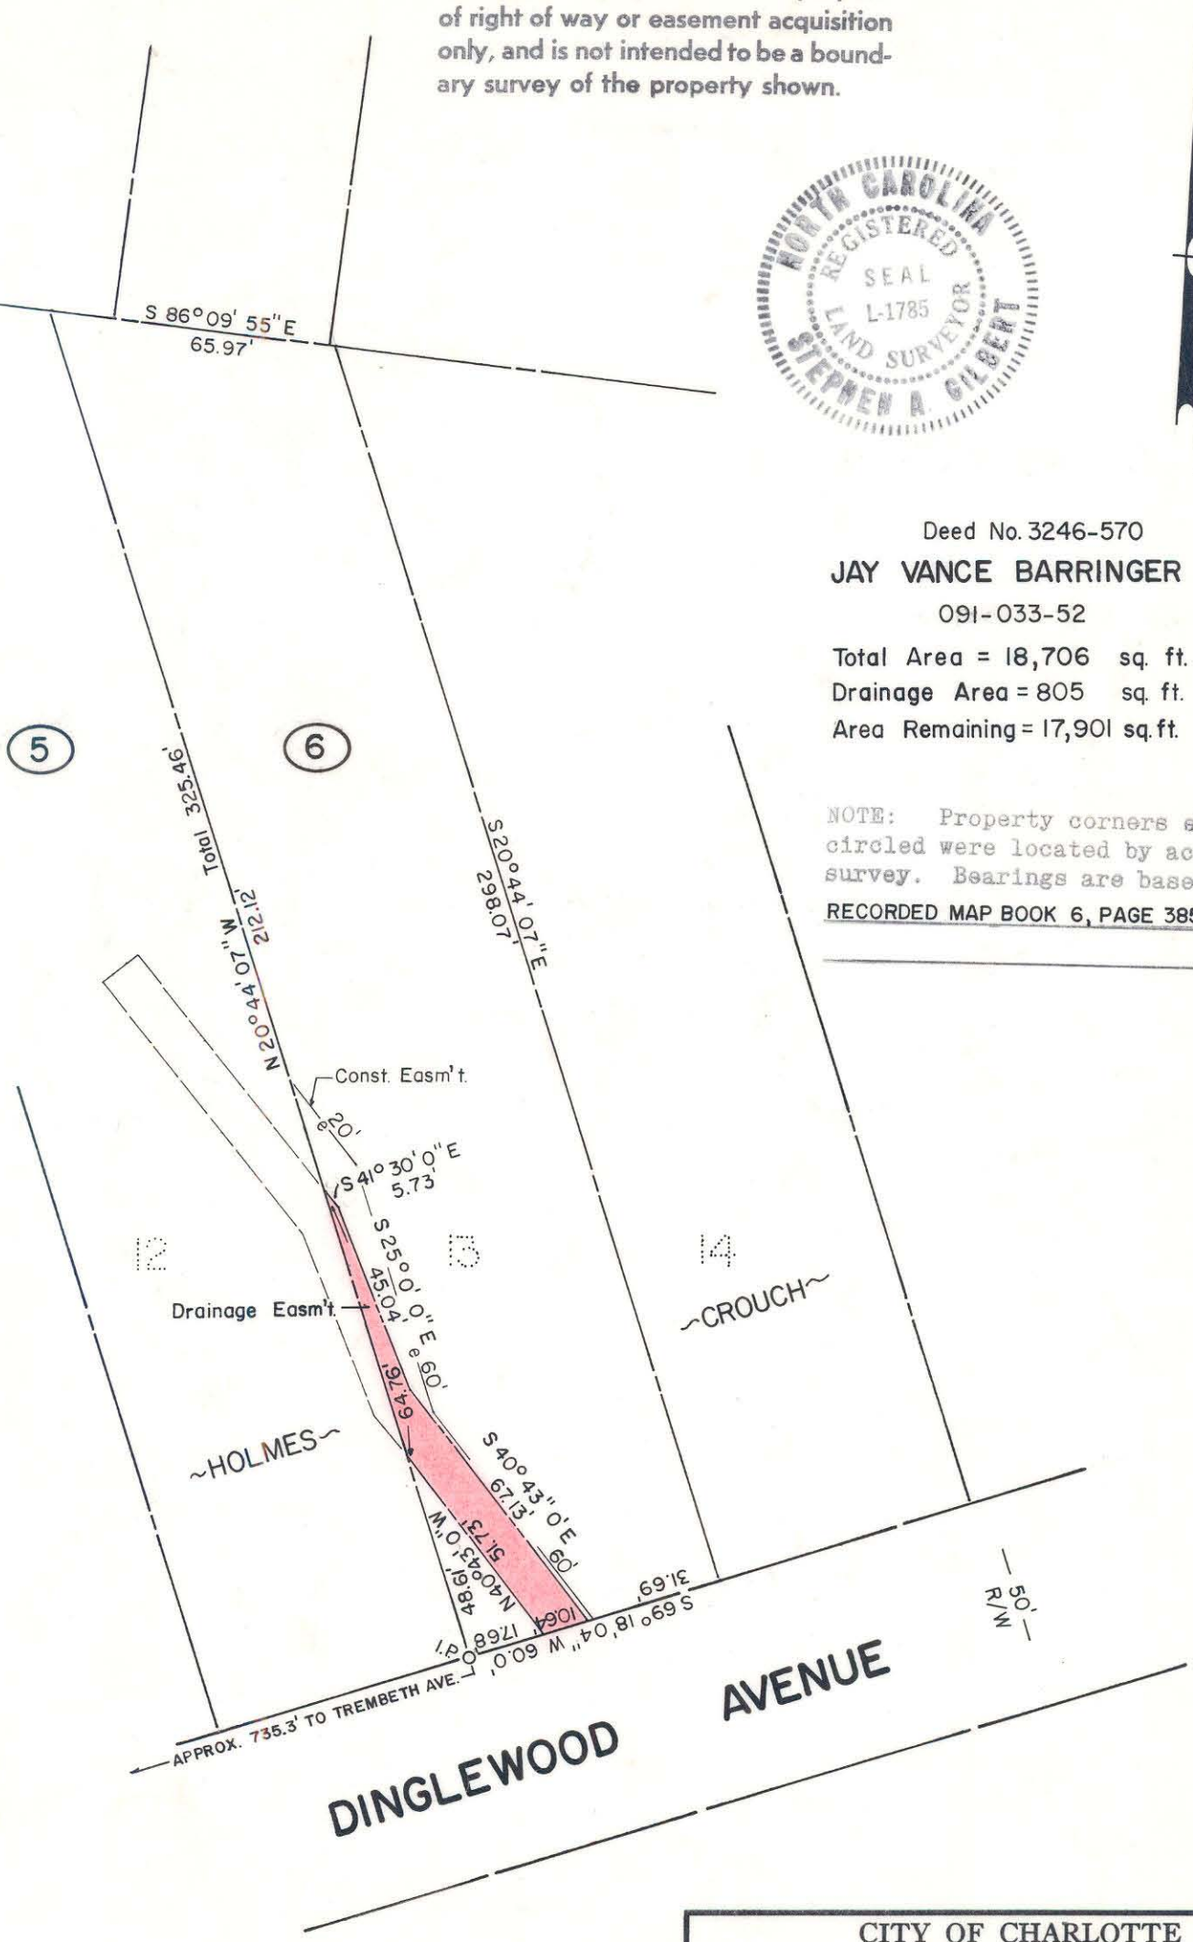

This plat was prepared under my supervision Stephen A. Gilbert

N. C. Reg. Surveyor No. L-1785

CITY OF CHARLOTTE NORTH CAROLINA DEPARTMENT OF PUBLIC WORKS ENGINEERING DIVISION		
REVISIONS	PROPOSED DRAINAGE EASM'T. NORTH CHARLOTTE COMMUNITY DEVELOPMENT	JOB NO. 512-75 106 FILE NO.
DRAWN BY HW CHECKED BY CITY ENGINEER	PROPERTY OF JAY VANCE BARRINGER DATE JULY 20, 1979 SCALE 1" = 40'	SHEET 6 OF 6

DUNCAN-PARNELL, INC., CHARLOTTE 279

091-033-52