NOTE: Property corners shown circled were located by actual survey. Bearings are based on RECORDED MAP BOOK 6, PAGE 385

Deed No. 1727-350

CURLEE McILWAIN & Wf.

091-041-14

Total Area = 9,807 Sq. Ft.
Drainage Area = 160 Sq. Ft.
Area Remaining = 9,647 Sq. Ft.

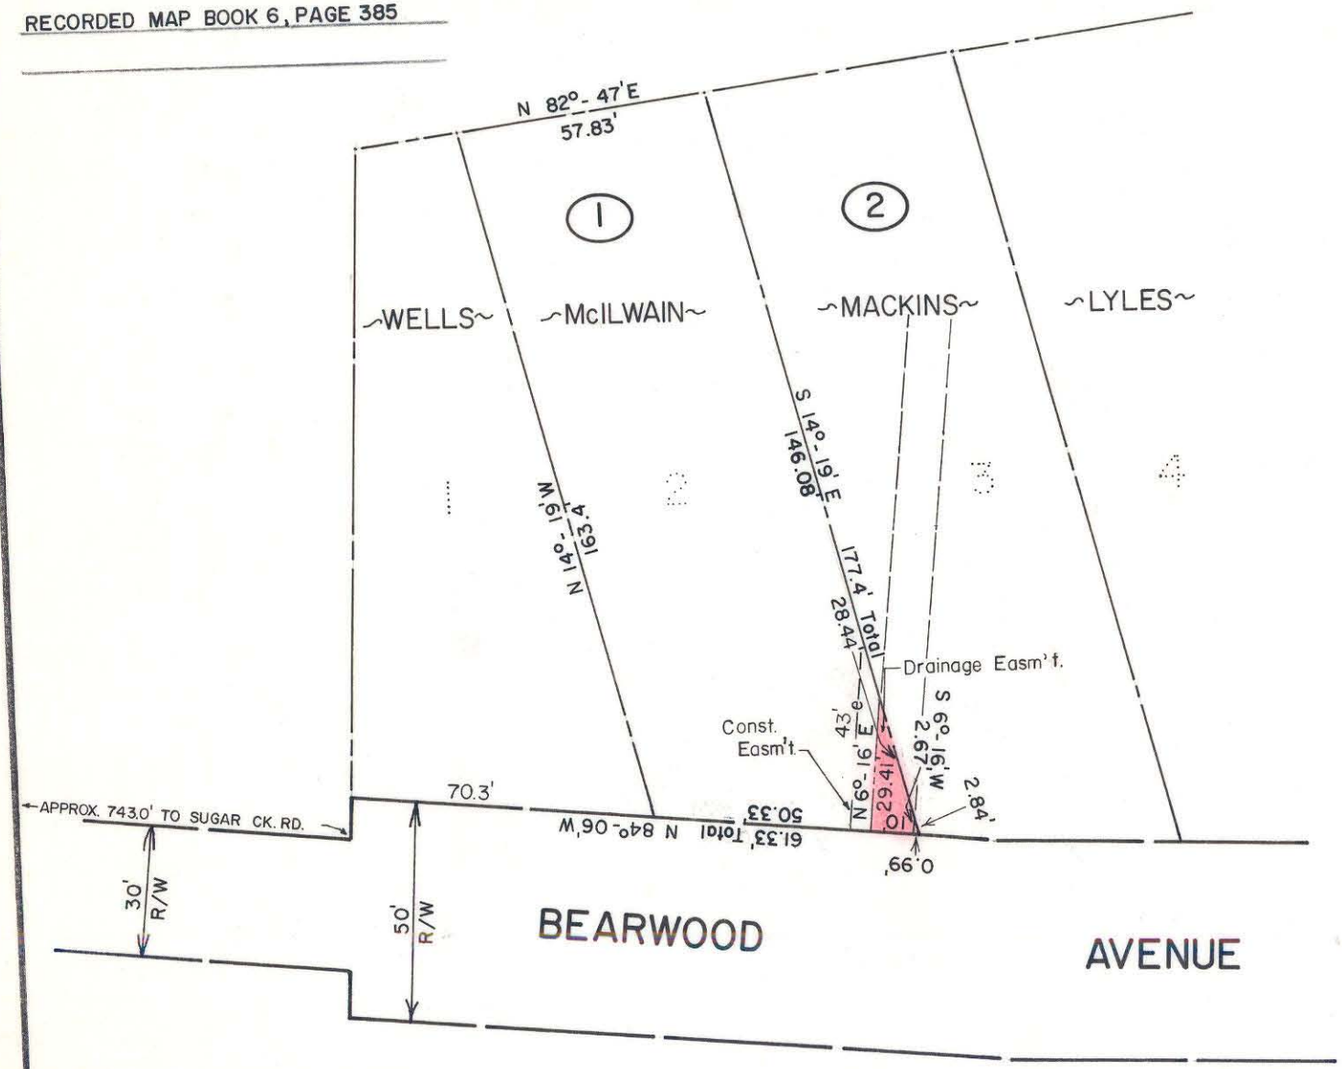


This map was prepared for the purpose of right of way or easement acquisition only, and is not intended to be a boundary survey of the property shown.

NORTH CAROLINA REGISTERED SEAL L-1785 LAND SURVEYOR STEPHEN A. GILBERT

This plat was prepared under my supervision Stephen A. Gilbert

N. C. Reg. Surveyor No. L-1785

CITY OF CHARLOTTE
NORTH CAROLINA
DEPARTMENT OF PUBLIC WORKS
ENGINEERING DIVISION

| | | |
|---|---|---|
| REVISIONS | PROPOSED DRAINAGE EASEMENT NORTH CHARLOTTE COMMUNITY DEVELOPMENT | JOB NO. 512-75 106 |
| | | FILE NO. |
| | PROPERTY OF CURLEE McILWAIN & Wf. | SHEET 1 |
| DRAWN BY HW | | |
| CHECKED BY | | OF 6 |
| CITY ENGINEER | DATE JULY 20, 1979 SCALE 1" = 40' | |

A. Ritchie

091-041-14

DUNCAN-PARNELL, INC., CHARLOTTE 279